PROJECT REFERENCE NO.	SHEET NO.
R-0513BA	4

TEST SITE PLAN

(STRUCTURES NO. 3 & 4 ON -L- (US 74) OVER CSX RAILROAD)

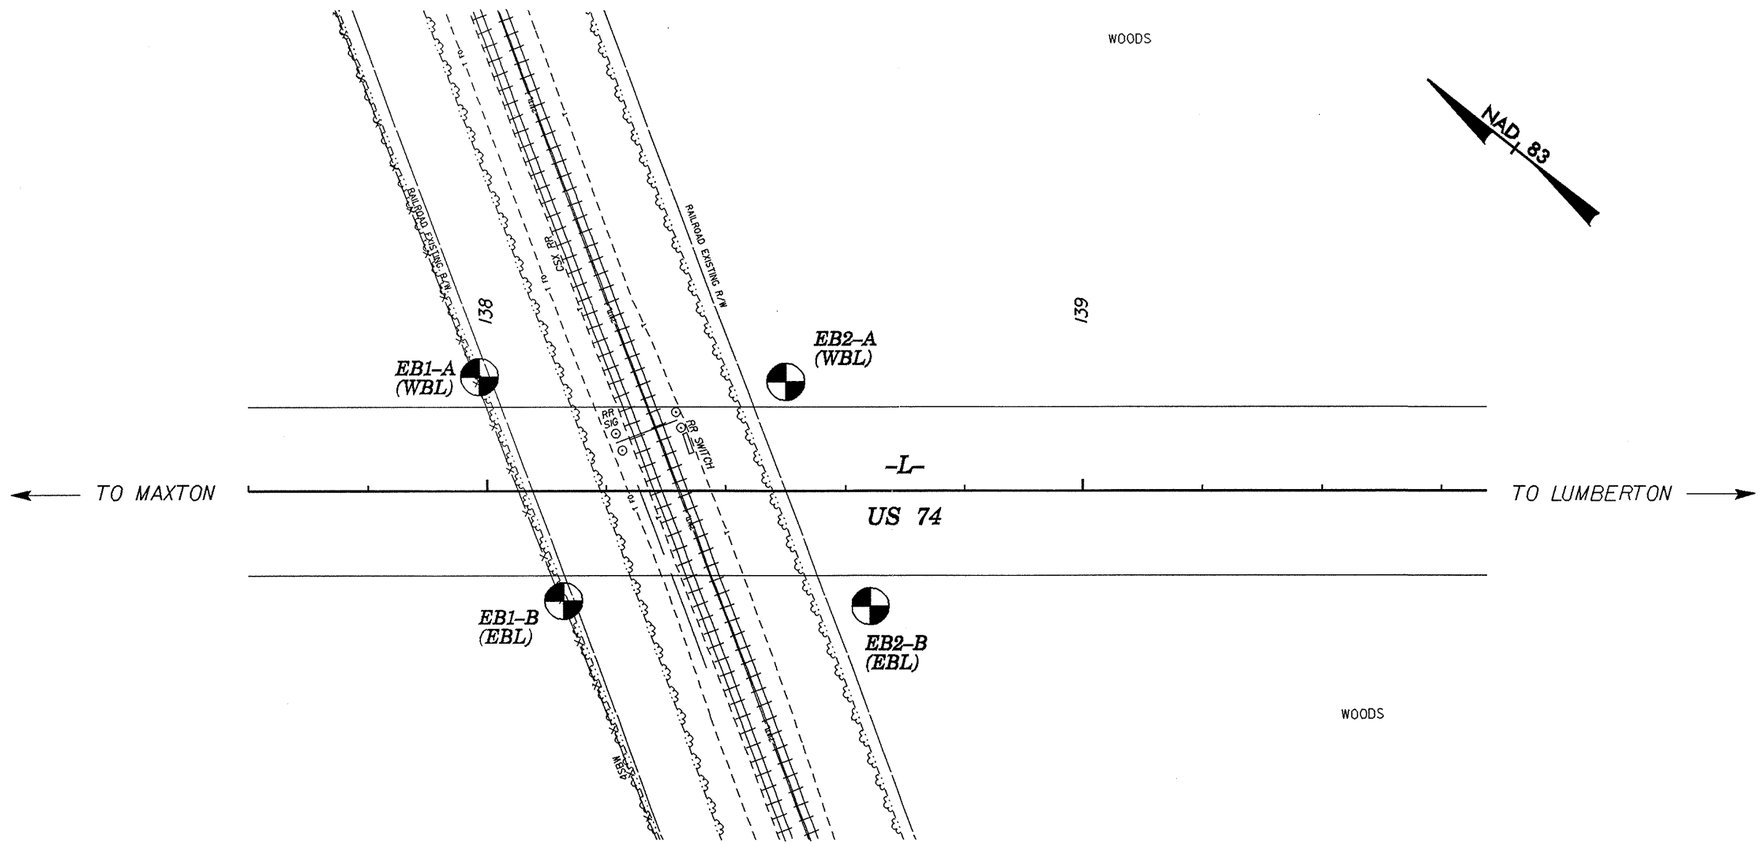

0 20 40

SCALE IN METER