| PROJECT REFERENCE NO. | SHEET NO. |
| --- | --- |
| 6.469002T (R-0513A) | 4 |

# TEST SITE PLAN
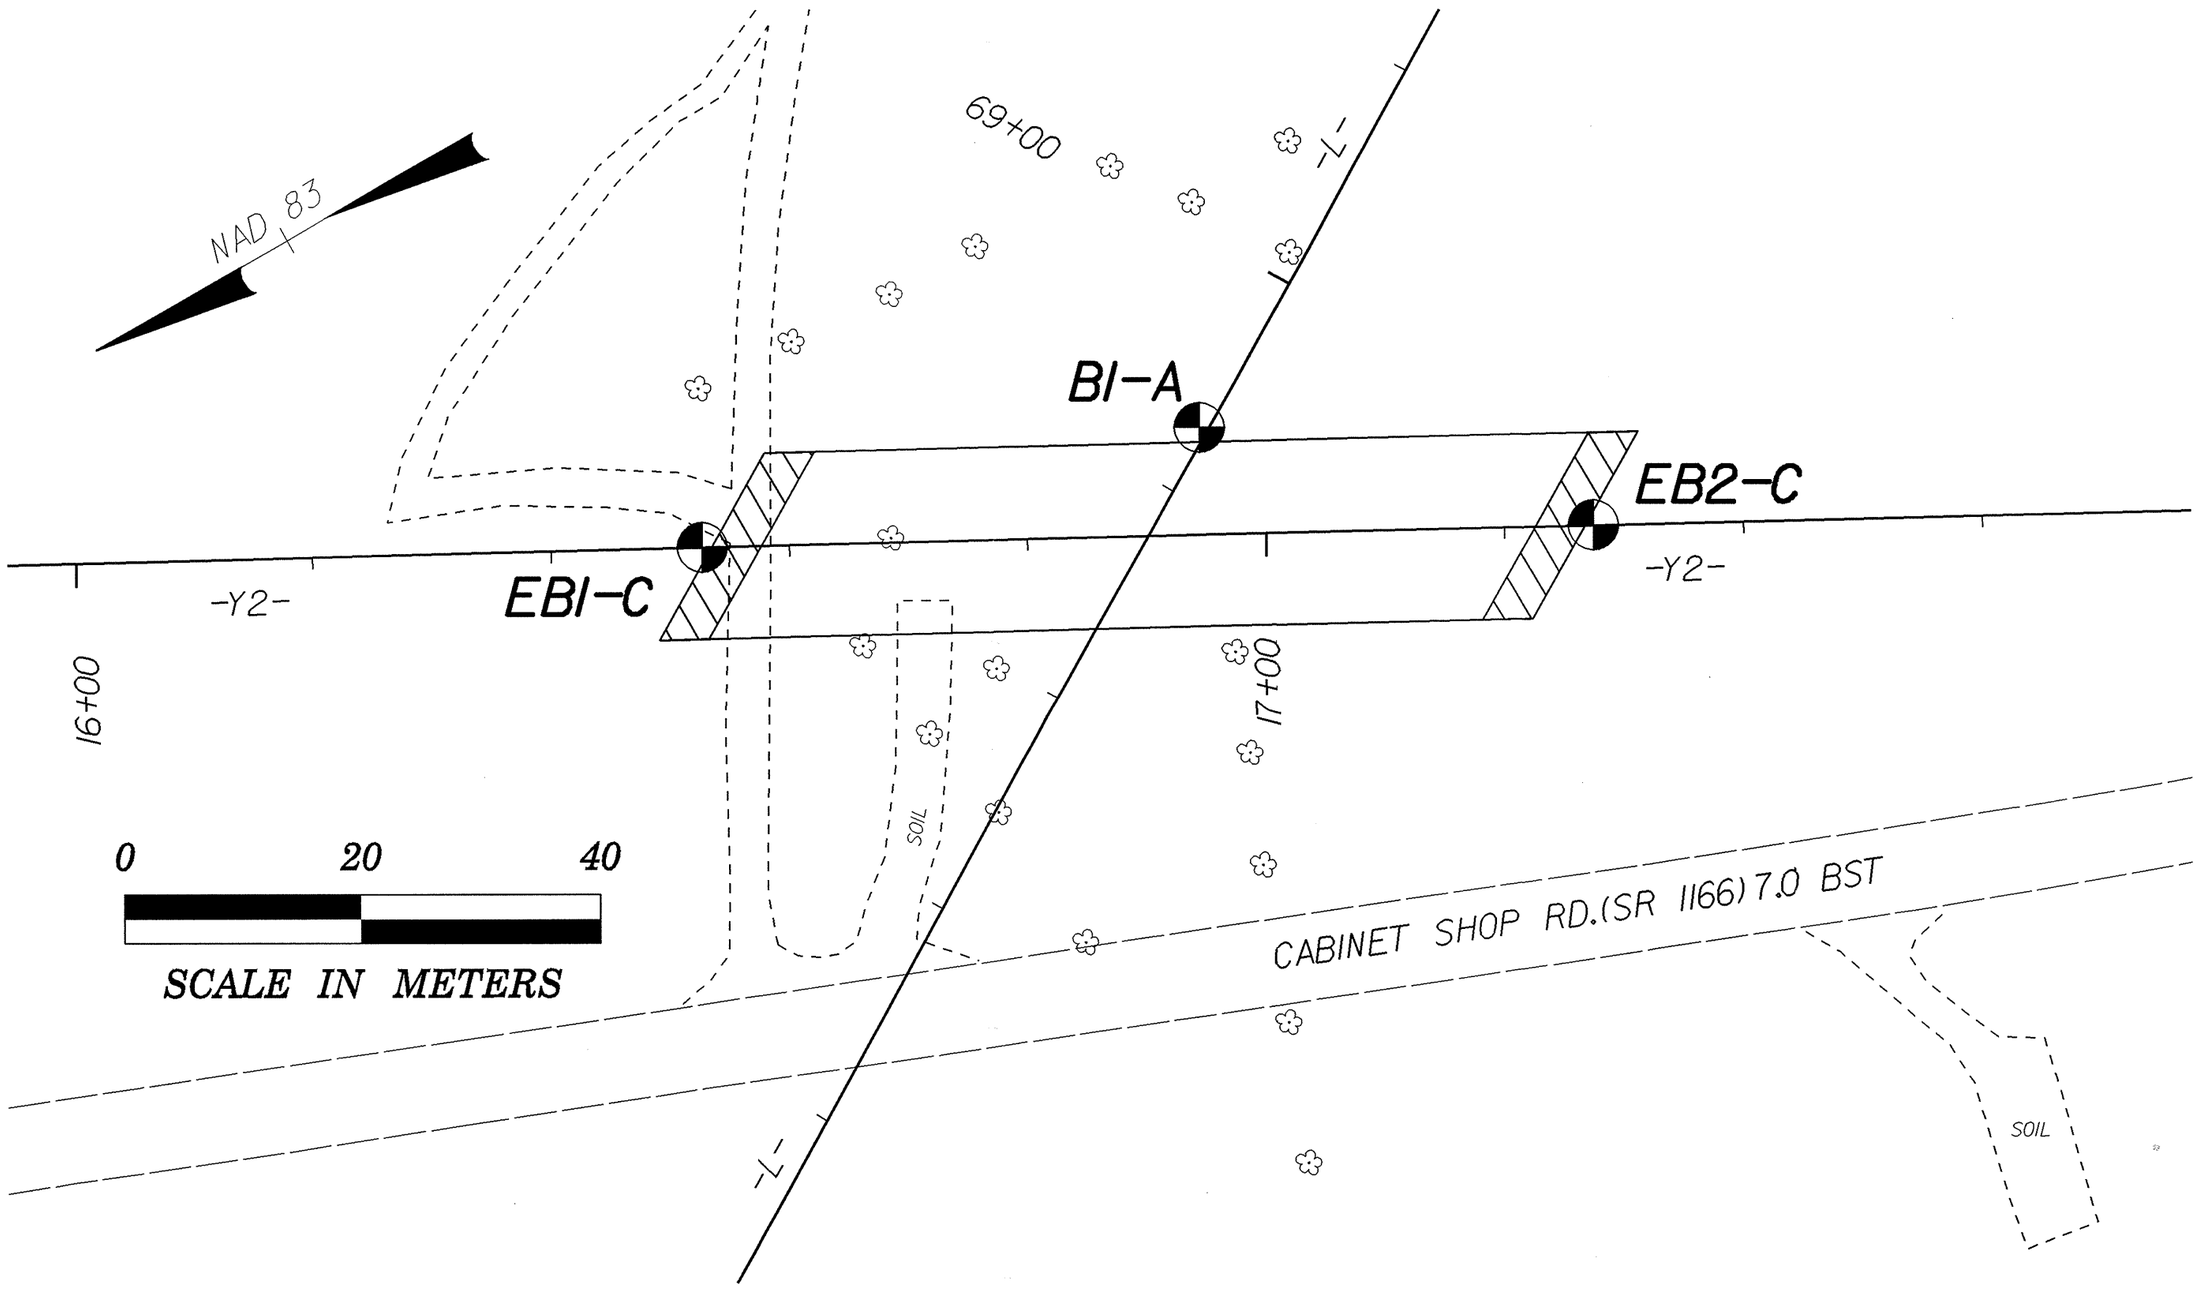
(STRUCTURE NO.2 ON -Y2- (SR 1166,CABINET SHOP RD.) OVER -L- (US 74 BYPASS)