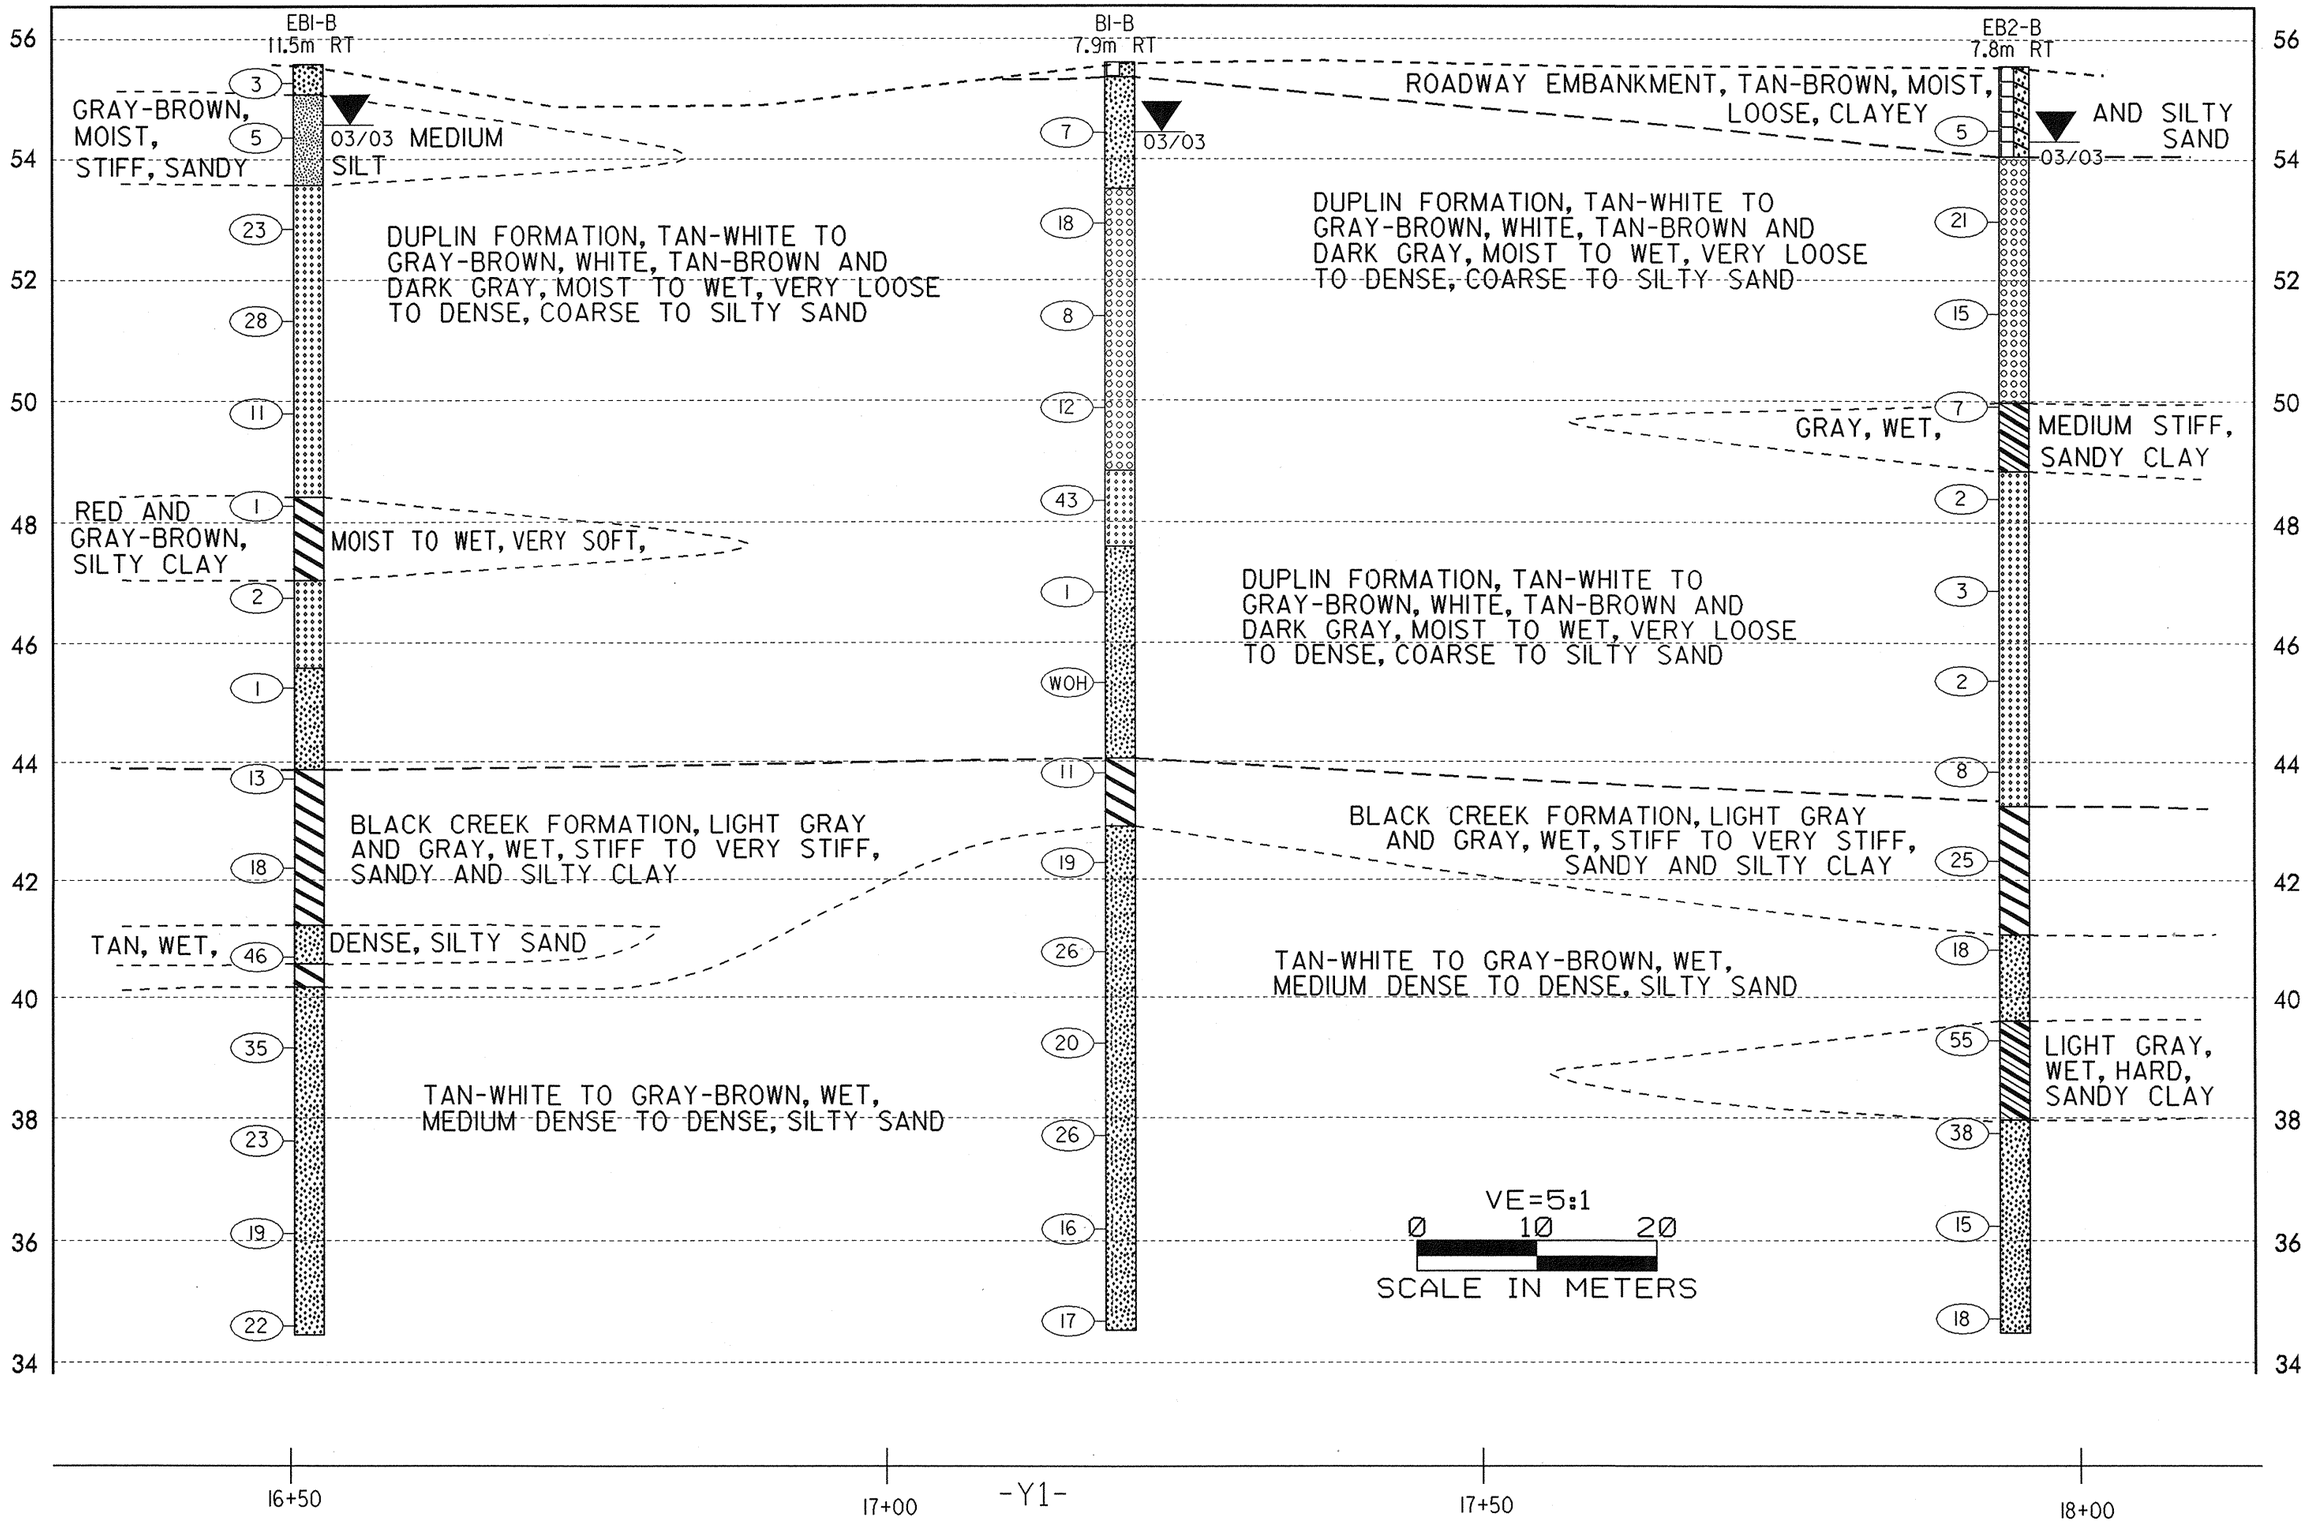PROFILE THROUGH BORINGS AT 9.0m RIGHT OF -L-