W:\SquadM\r0513ba\str8\swance\Microstation\R-513ba_sd_CU_
wkfischer

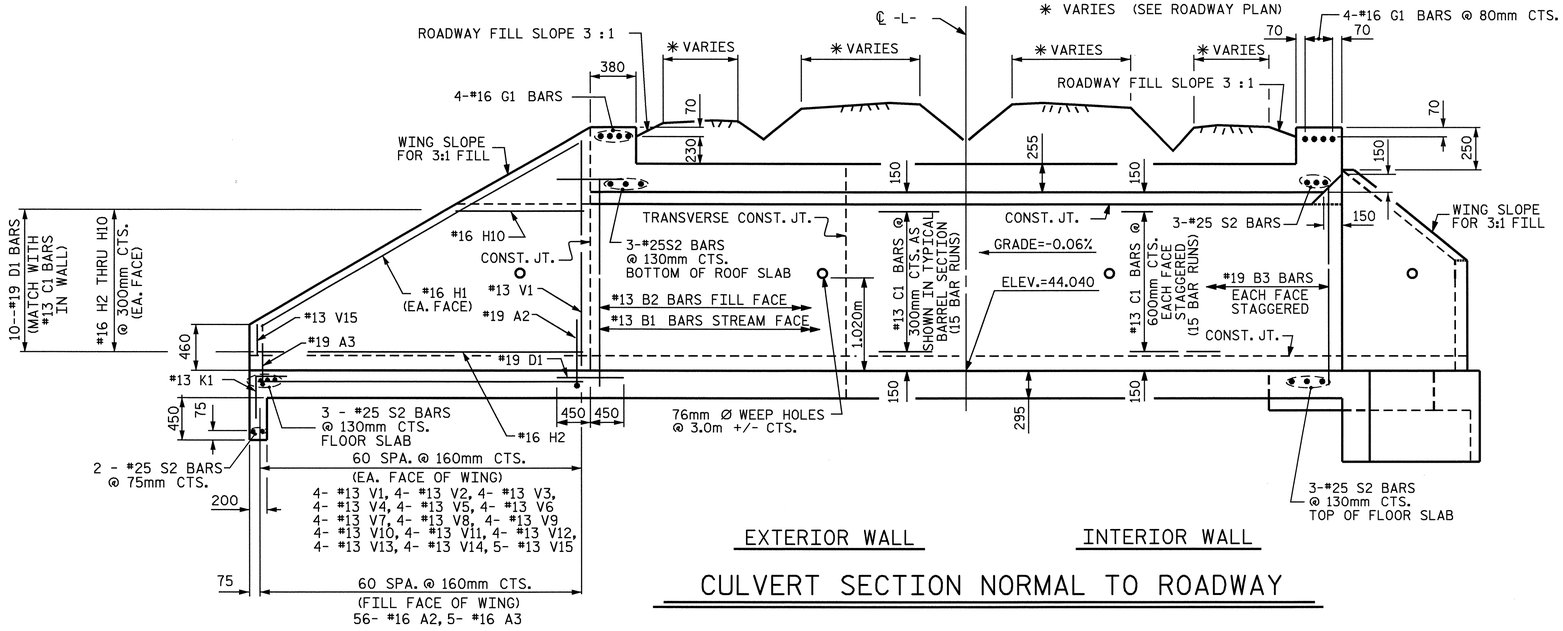

CULVERT SECTION NORMAL TO ROADWAY

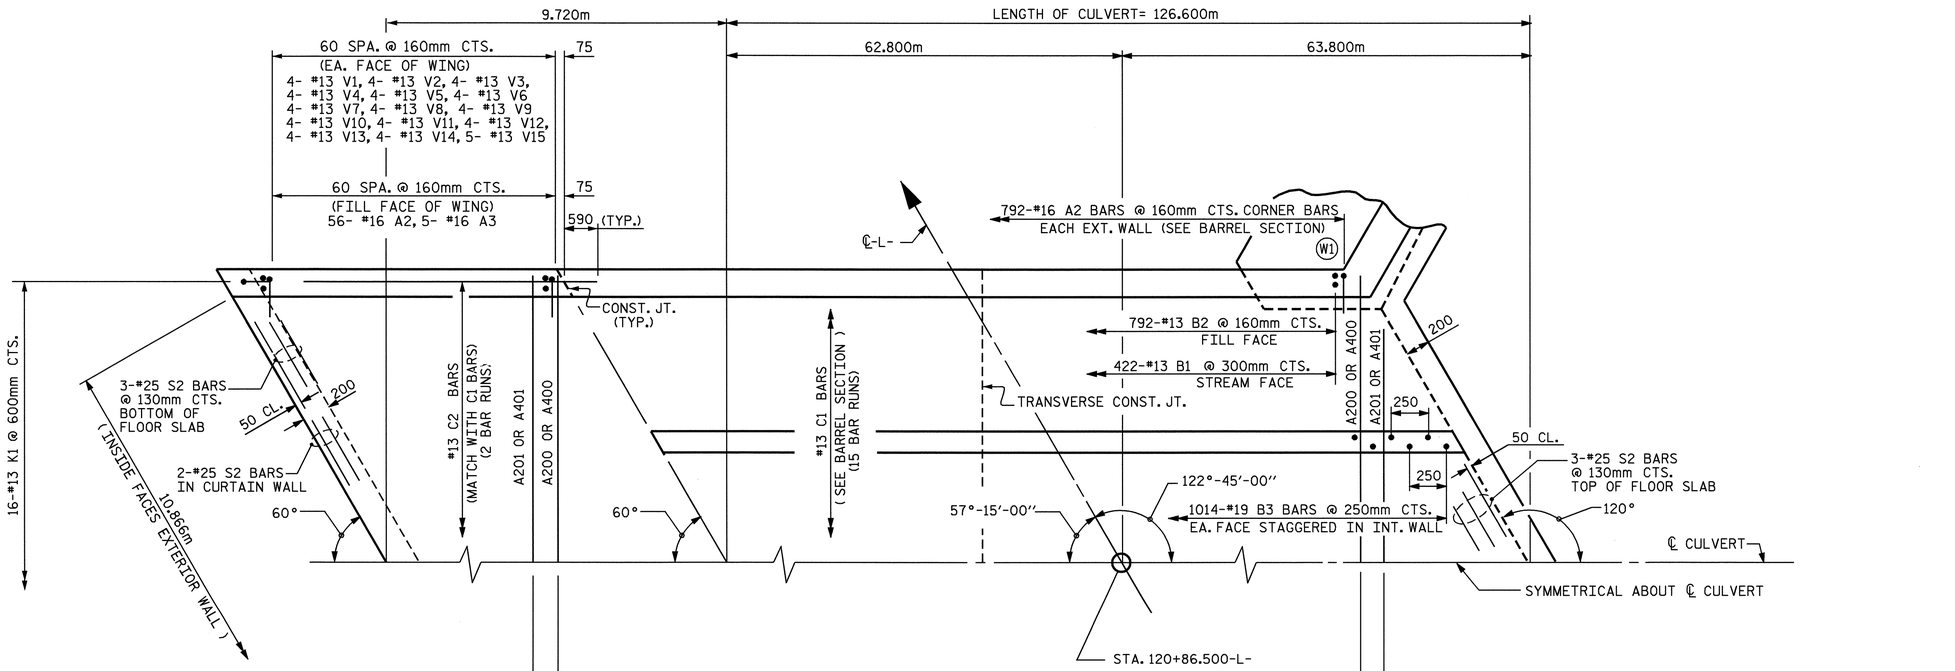

PART PLAN - FLOOR SLAB

ASSEMBLED BY : N. Q. TRAN	DATE : 2-13-03
CHECKED BY : T. A. WALTER	DATE : 4-19-03
DRAWN BY : EEM	6/97
CHECKED BY : ARB	7/97

NORTH CAROLINA PROFESSIONAL SEAL 21545 ENGINEER STEVEN K. WANCE
06/20/04

PROJECT NO. R-513BA
ROBESON COUNTY
STATION: 120+86.500 -L-

SHEET 2 OF 5

STATE OF NORTH CAROLINA
DEPARTMENT OF TRANSPORTATION
RALEIGH

TRIPLE 3.000m X 2.700m CONCRETE BOX CULVERT

1994

REVISIONS						SHEET NO.
NO.	BY:	DATE:	NO.	BY:	DATE:	C-21
1			3			TOTAL SHEETS
2			4			24

STR.#8