PROJECT REFERENCE NO.	SHEET NO.
R-0513BA	19
R/W SHEET NO.	
ROADWAY DESIGN ENGINEER	HYDRAULICS ENGINEER

METRIC

5 0 10

CONST.REV.

R/W REV.

PRELIMINARY PLANS
DO NOT USE FOR CONSTRUCTION
INCOMPLETE PLANS
DO NOT USE FOR R/W ACQUISITION

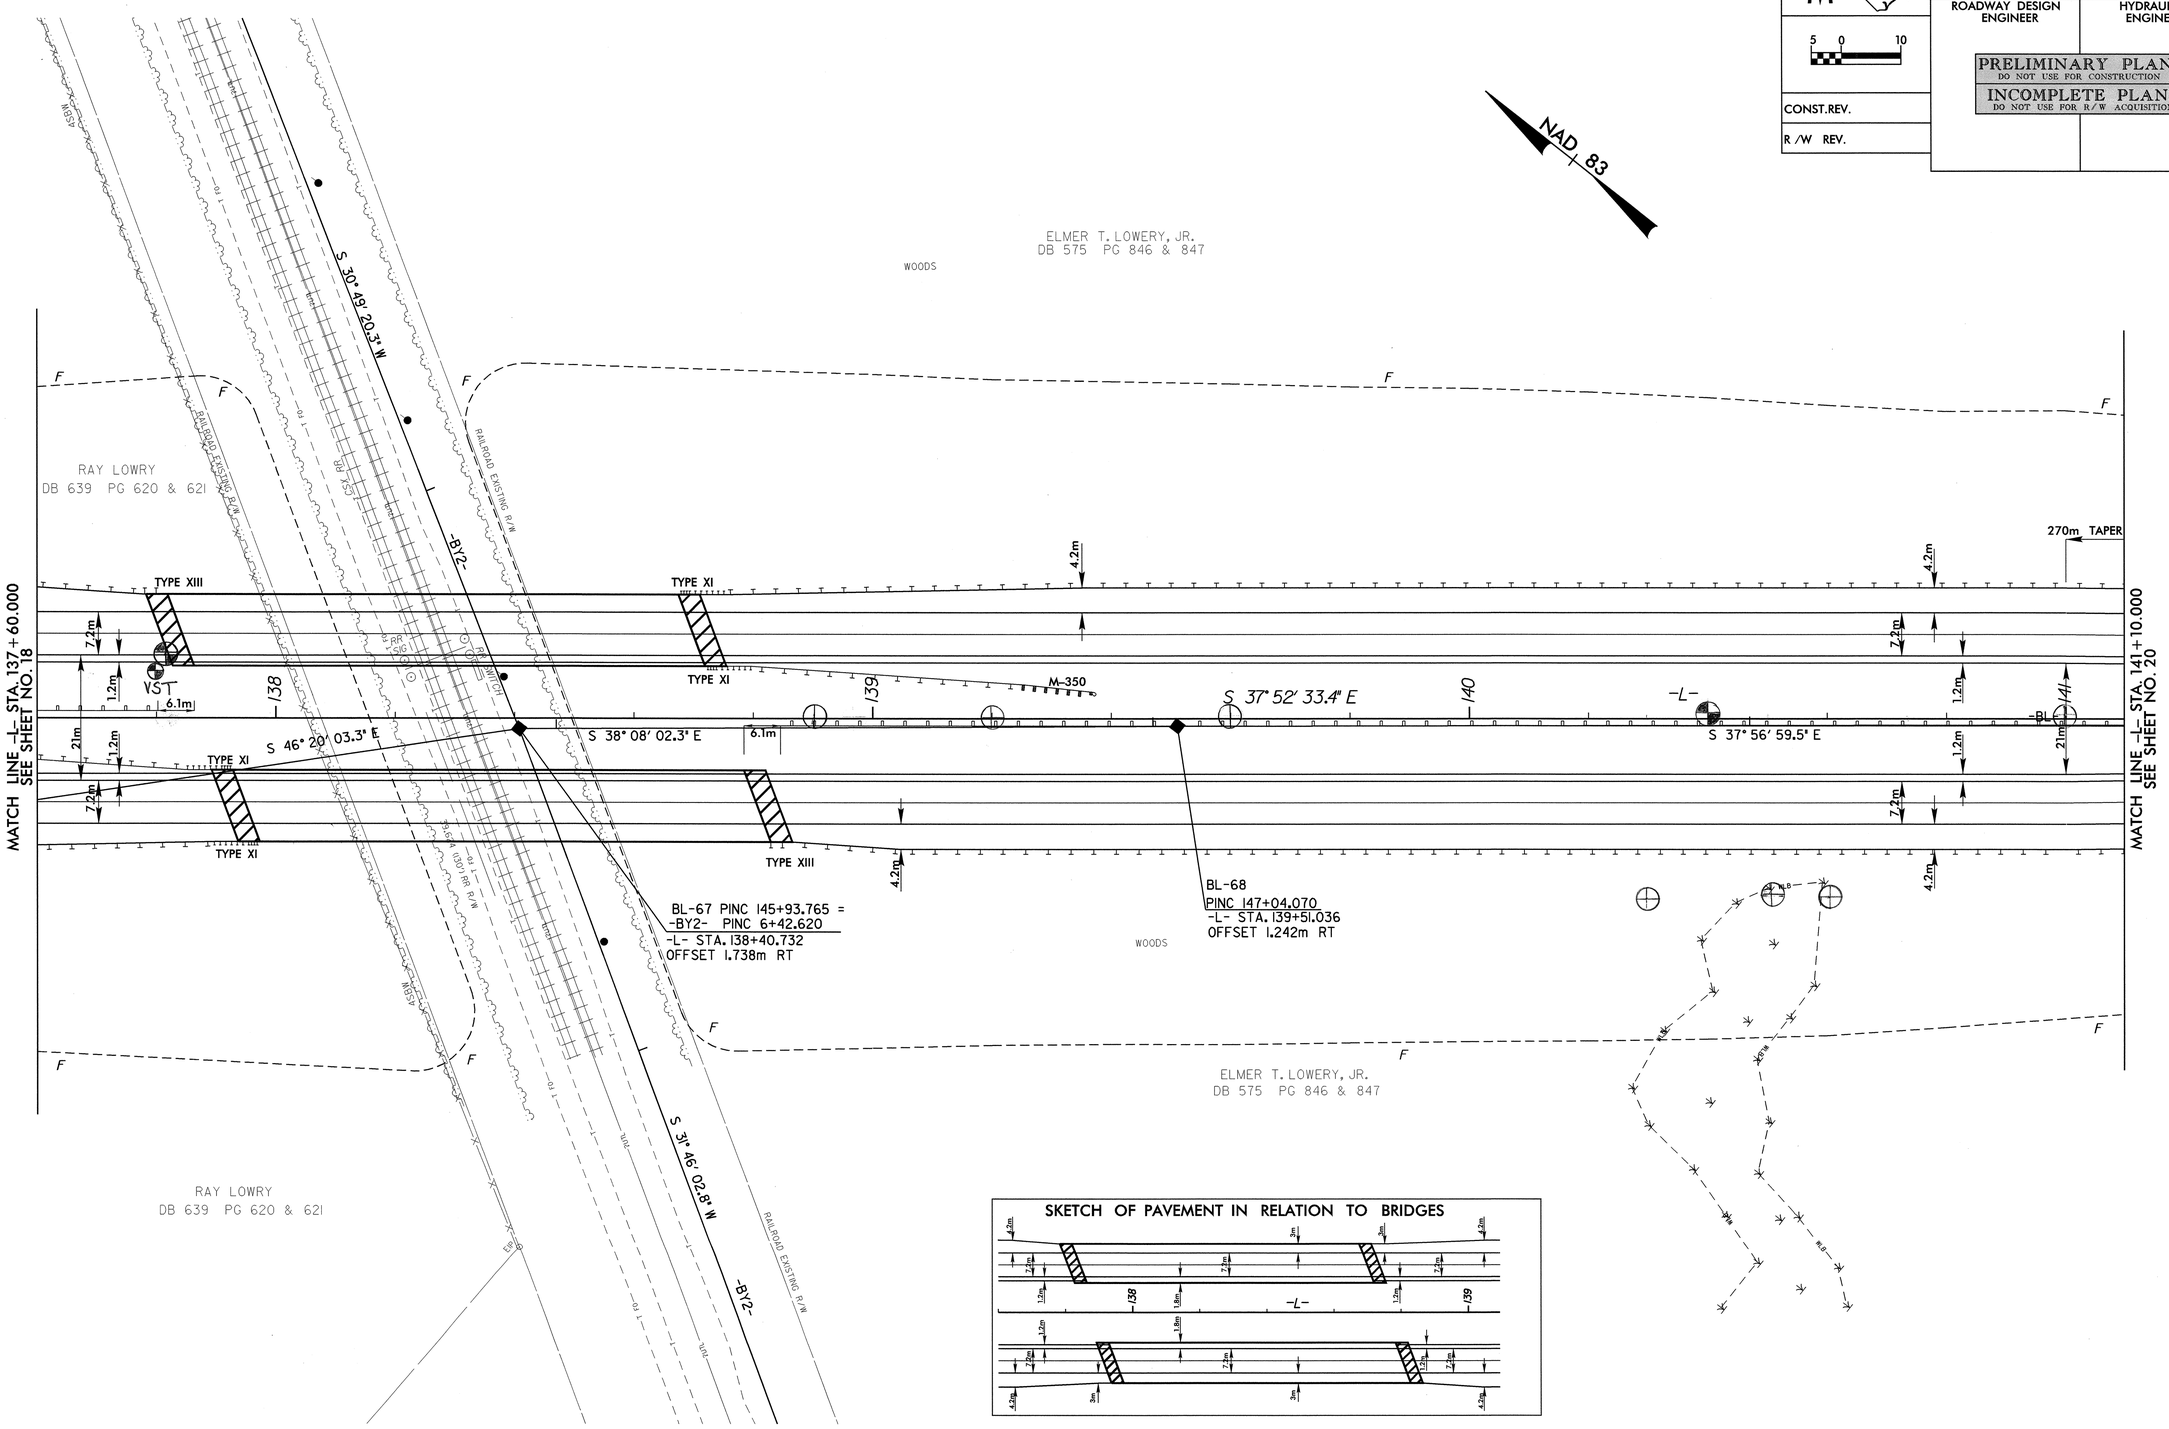

NOTE: FOR PROFILE OF -L-, SEE SHEET NO.34

28-DEC-2000 13:32
r:\r0513ba\proj\r0513bas19.psh
ABurney