PROJECT REFERENCE NO.	SHEET NO.
R-0513BA	12
R/W SHEET NO.	
ROADWAY DESIGN ENGINEER	HYDRAULICS ENGINEER

METRIC

5 0 10

CONST.REV.

R/W REV.

PRELIMINARY PLANS
DO NOT USE FOR CONSTRUCTION
INCOMPLETE PLANS
DO NOT USE FOR R/W ACQUISITION

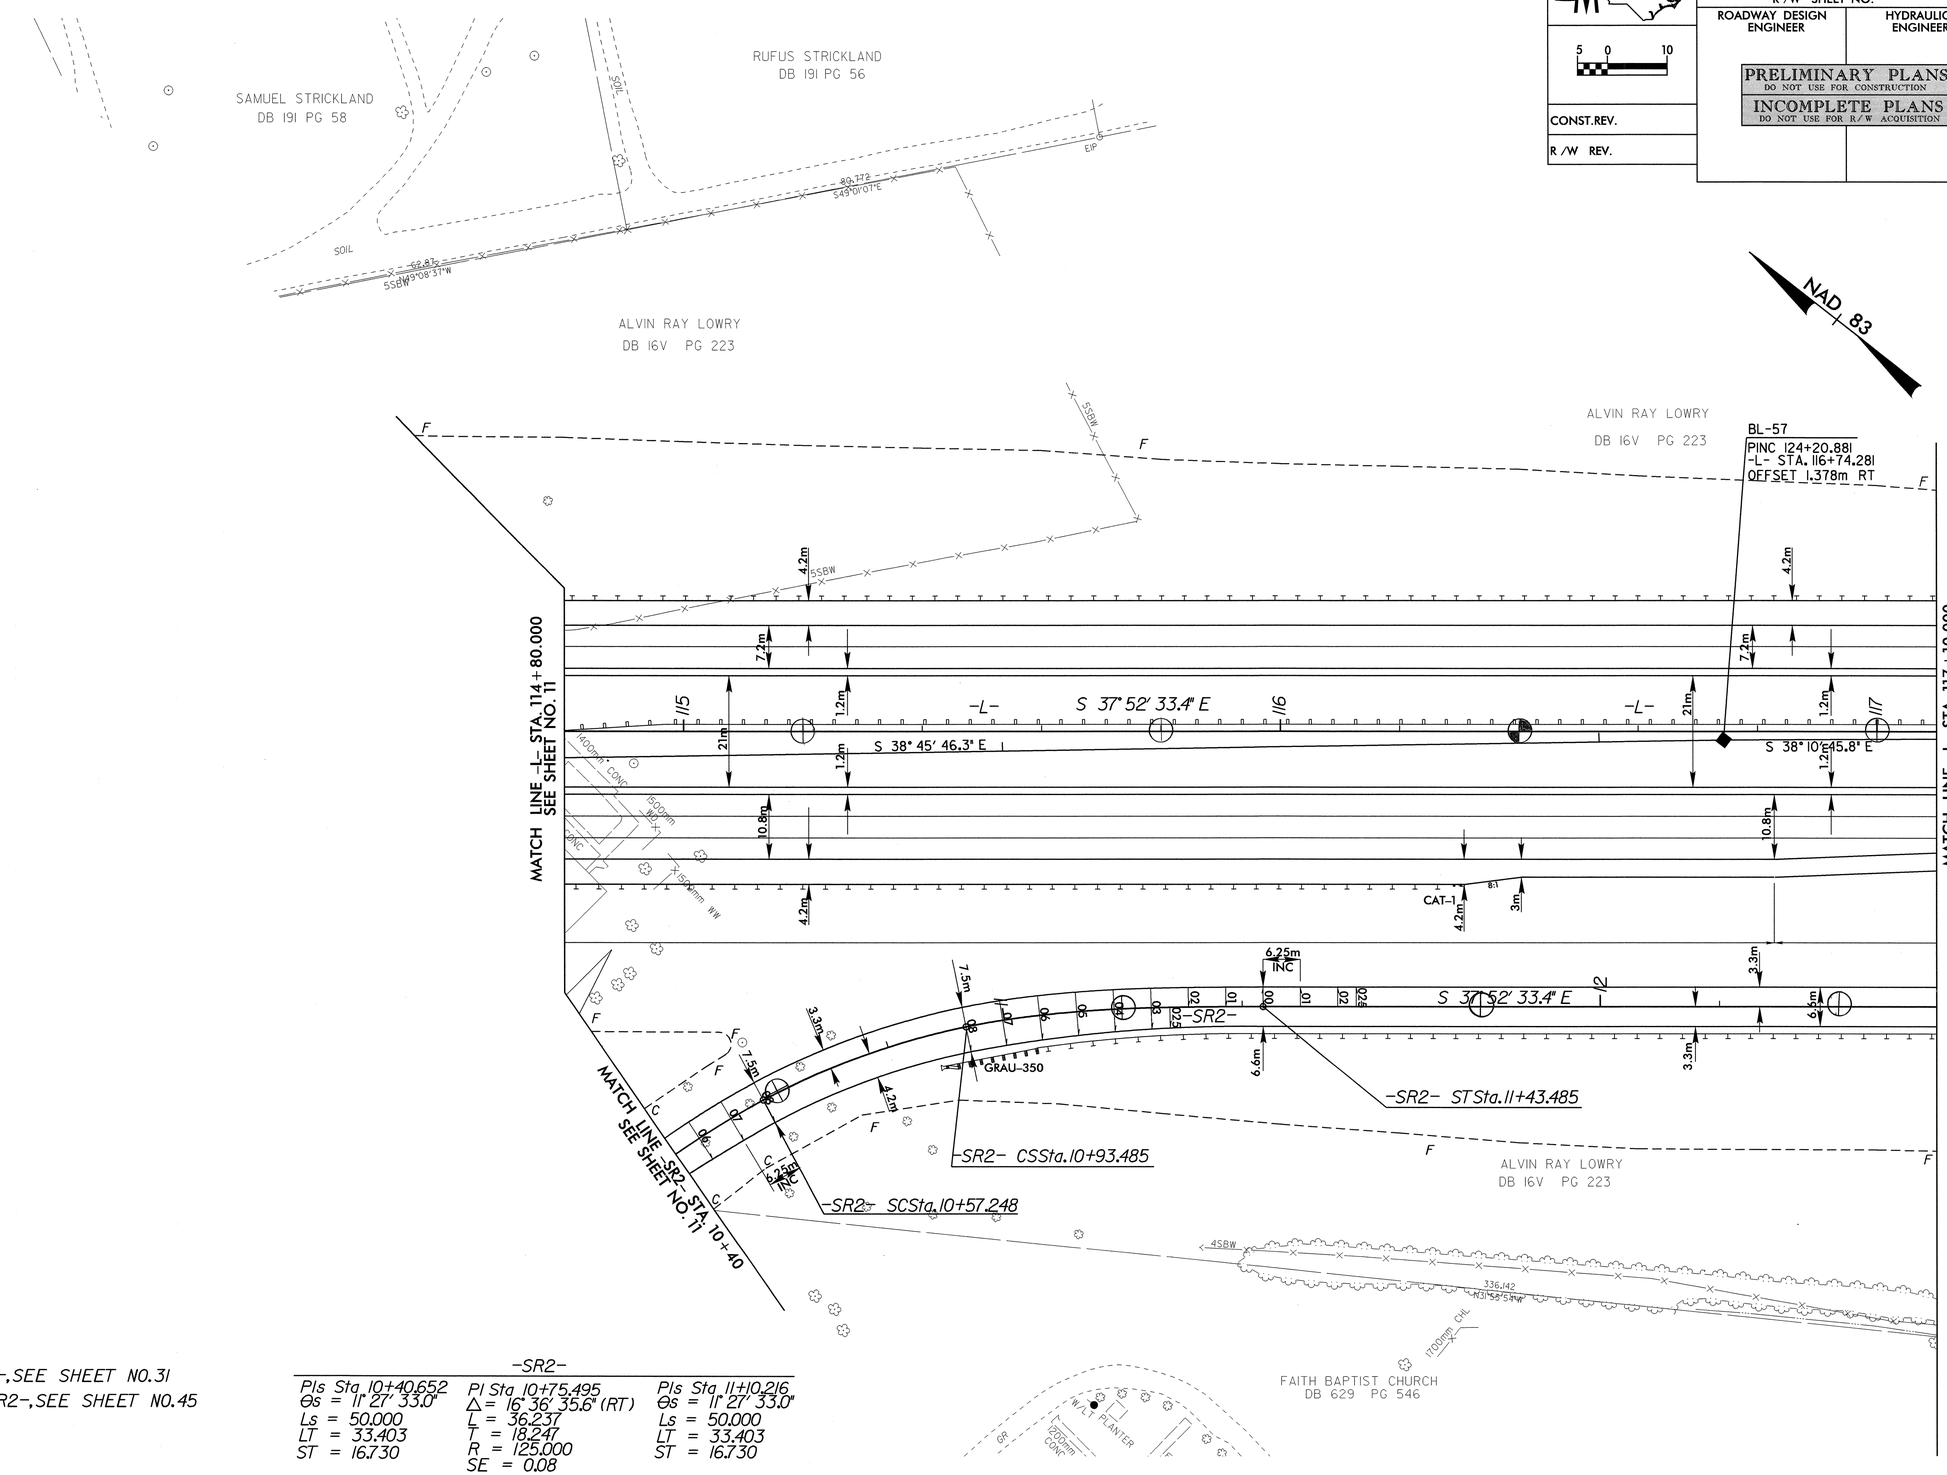

NOTE: FOR PROFILE OF -L-, SEE SHEET NO. 31
FOR PROFILE OF -SR2-, SEE SHEET NO. 45

-SR2-

PIs Sta 10+40.652	PI Sta 10+75.495	PIs Sta 11+10.216
Θs = 11° 27' 33.0"	Δ = 16° 36' 35.6" (RT)	Θs = 11° 27' 33.0"
Ls = 50.000	L = 36.237	Ls = 50.000
LT = 33.403	T = 18.247	LT = 33.403
ST = 16.730	R = 125.000	ST = 16.730
	SE = 0.08	

28-DEC-2000 13:32
r:\r0513ba\proj\r0513bas12.psh
Aburney