PROJECT REFERENCE NO.	SHEET NO.
R-0513A	26
R/W SHEET NO.	
ROADWAY DESIGN ENGINEER	HYDRAULICS ENGINEER

METRIC

5 0 10

CONST.REV.

R/W REV.

PRELIMINARY PLANS
DO NOT USE FOR CONSTRUCTION
INCOMPLETE PLANS
DO NOT USE FOR R/W ACQUISITION

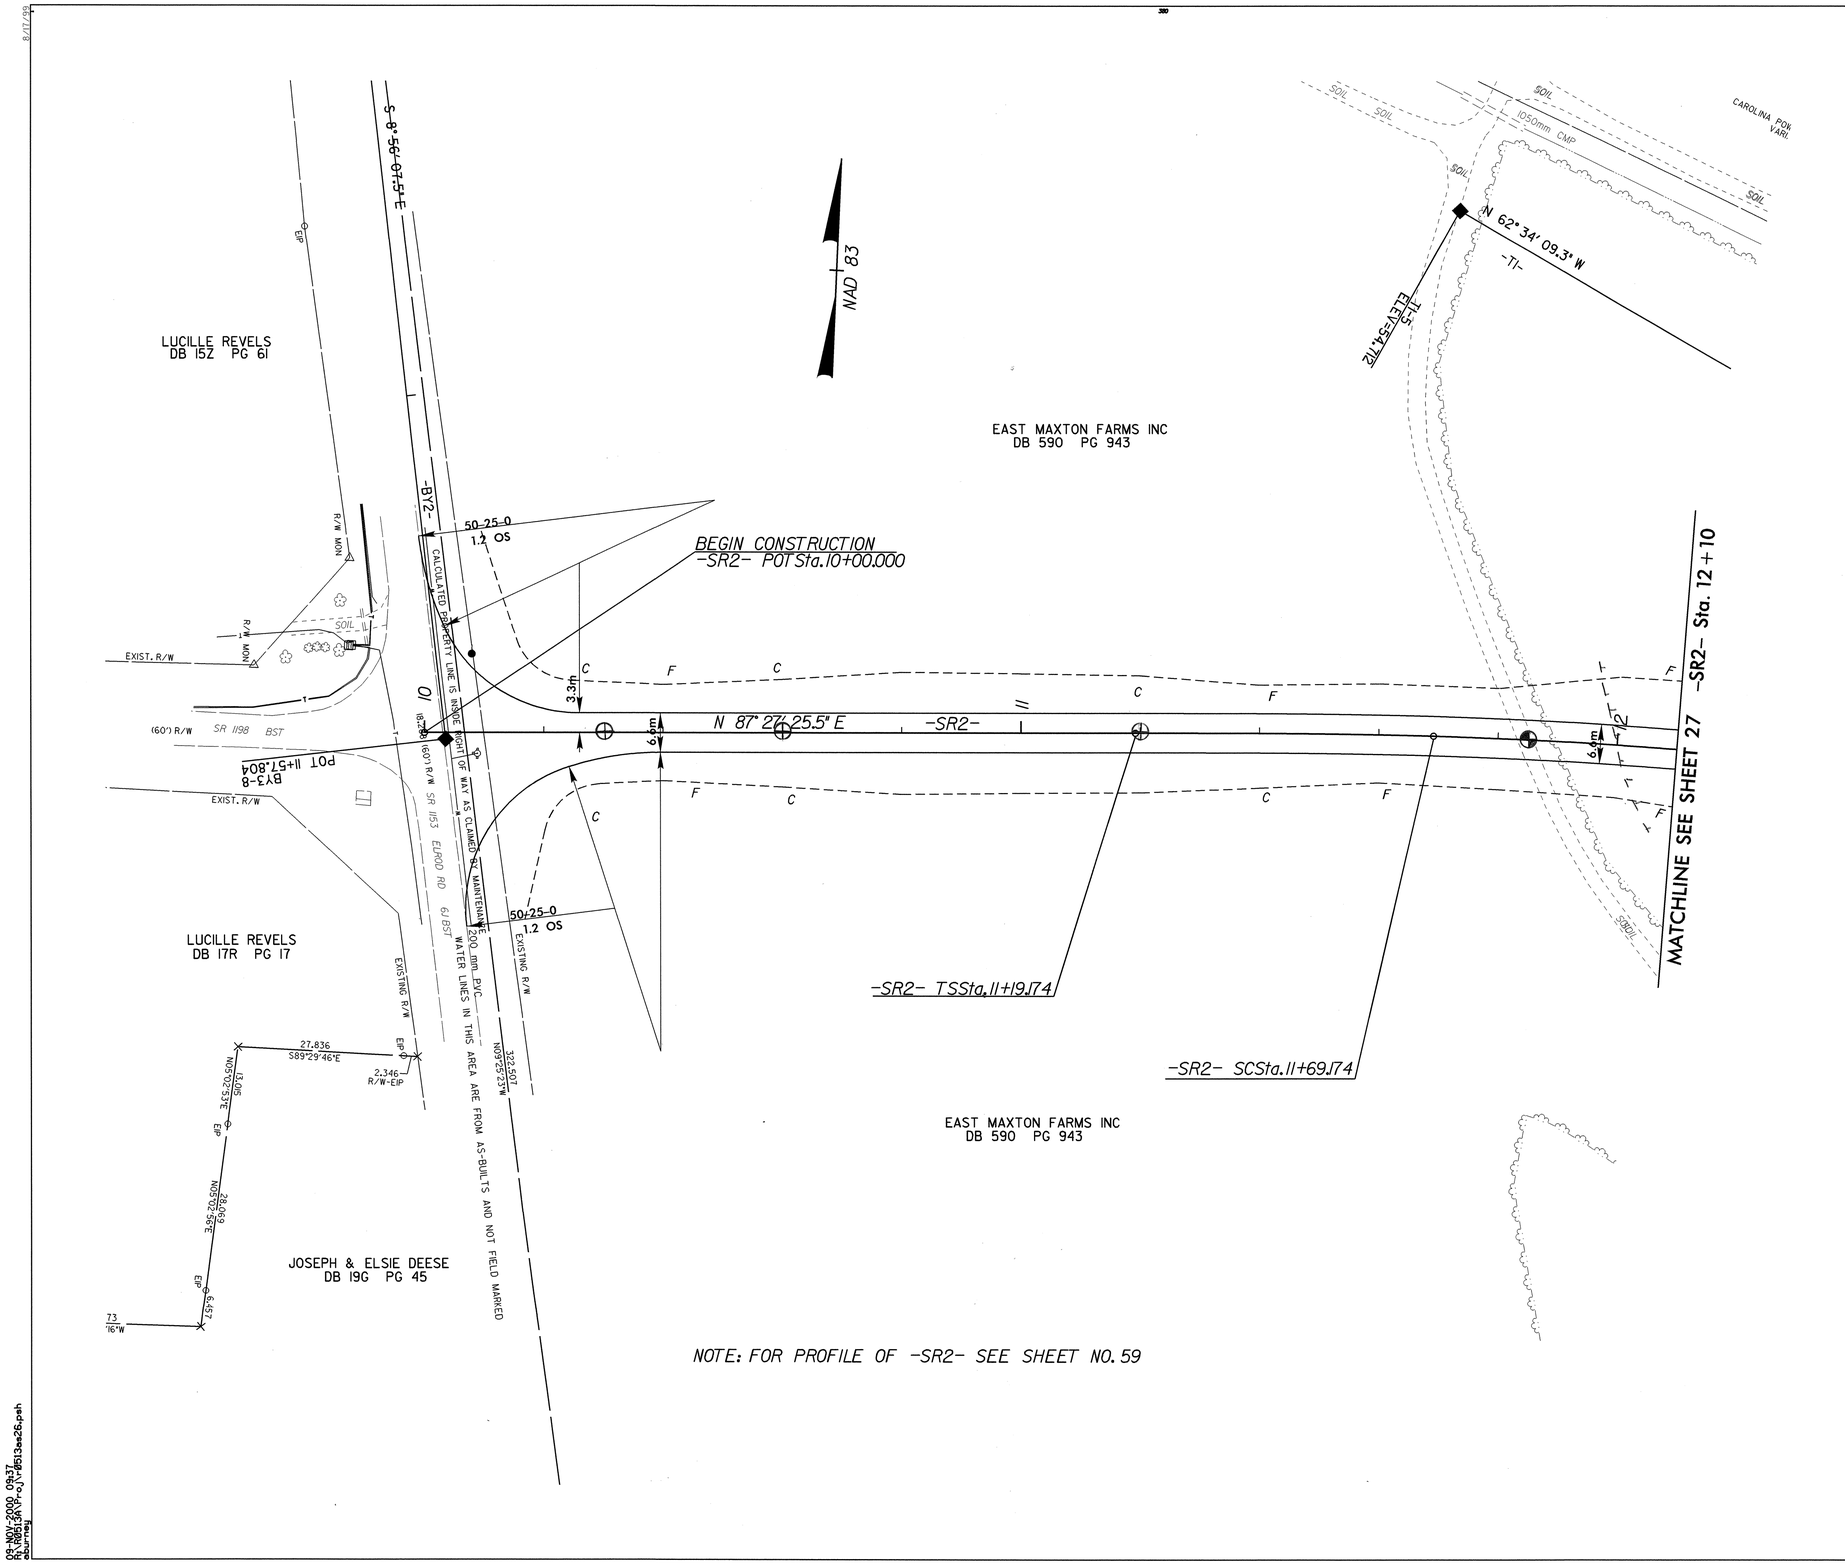

NOTE: FOR PROFILE OF -SR2- SEE SHEET NO. 59

09-NOV-2000 09:37
R:\R0513A\Proj\r0513ae26.psh
aburney