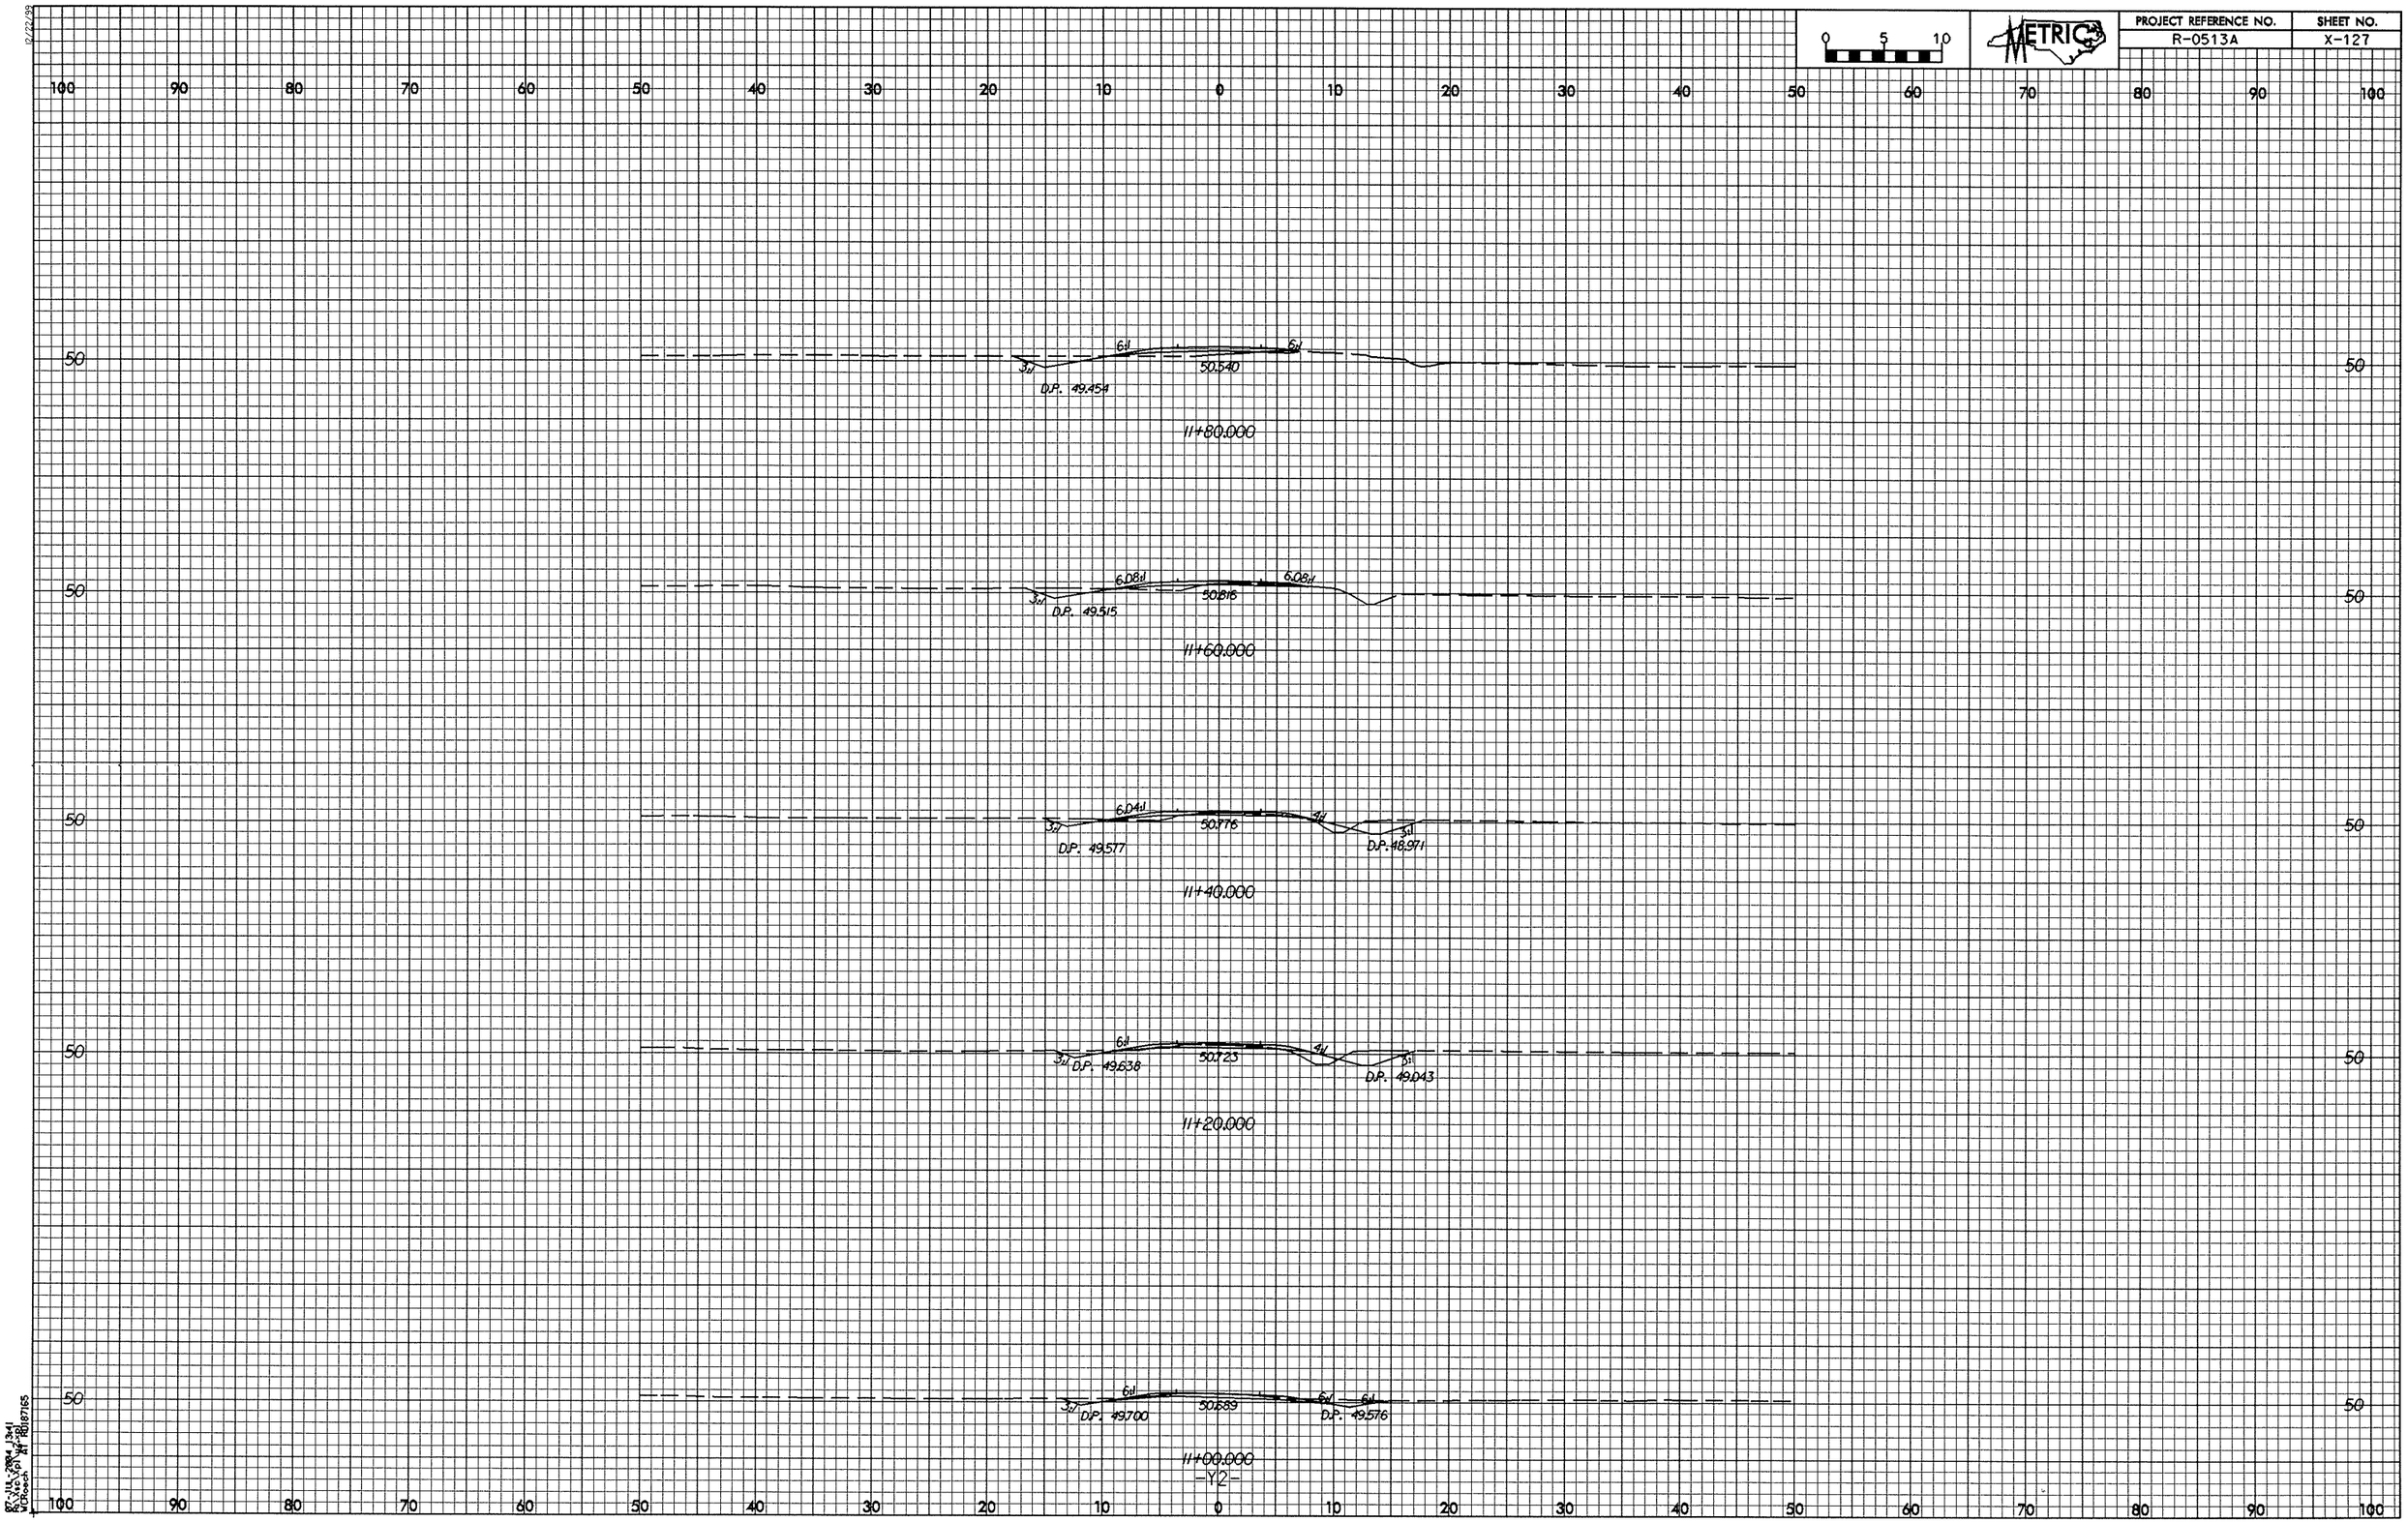PROJECT REFERENCE NO.	SHEET NO.
R-0513A	X-127