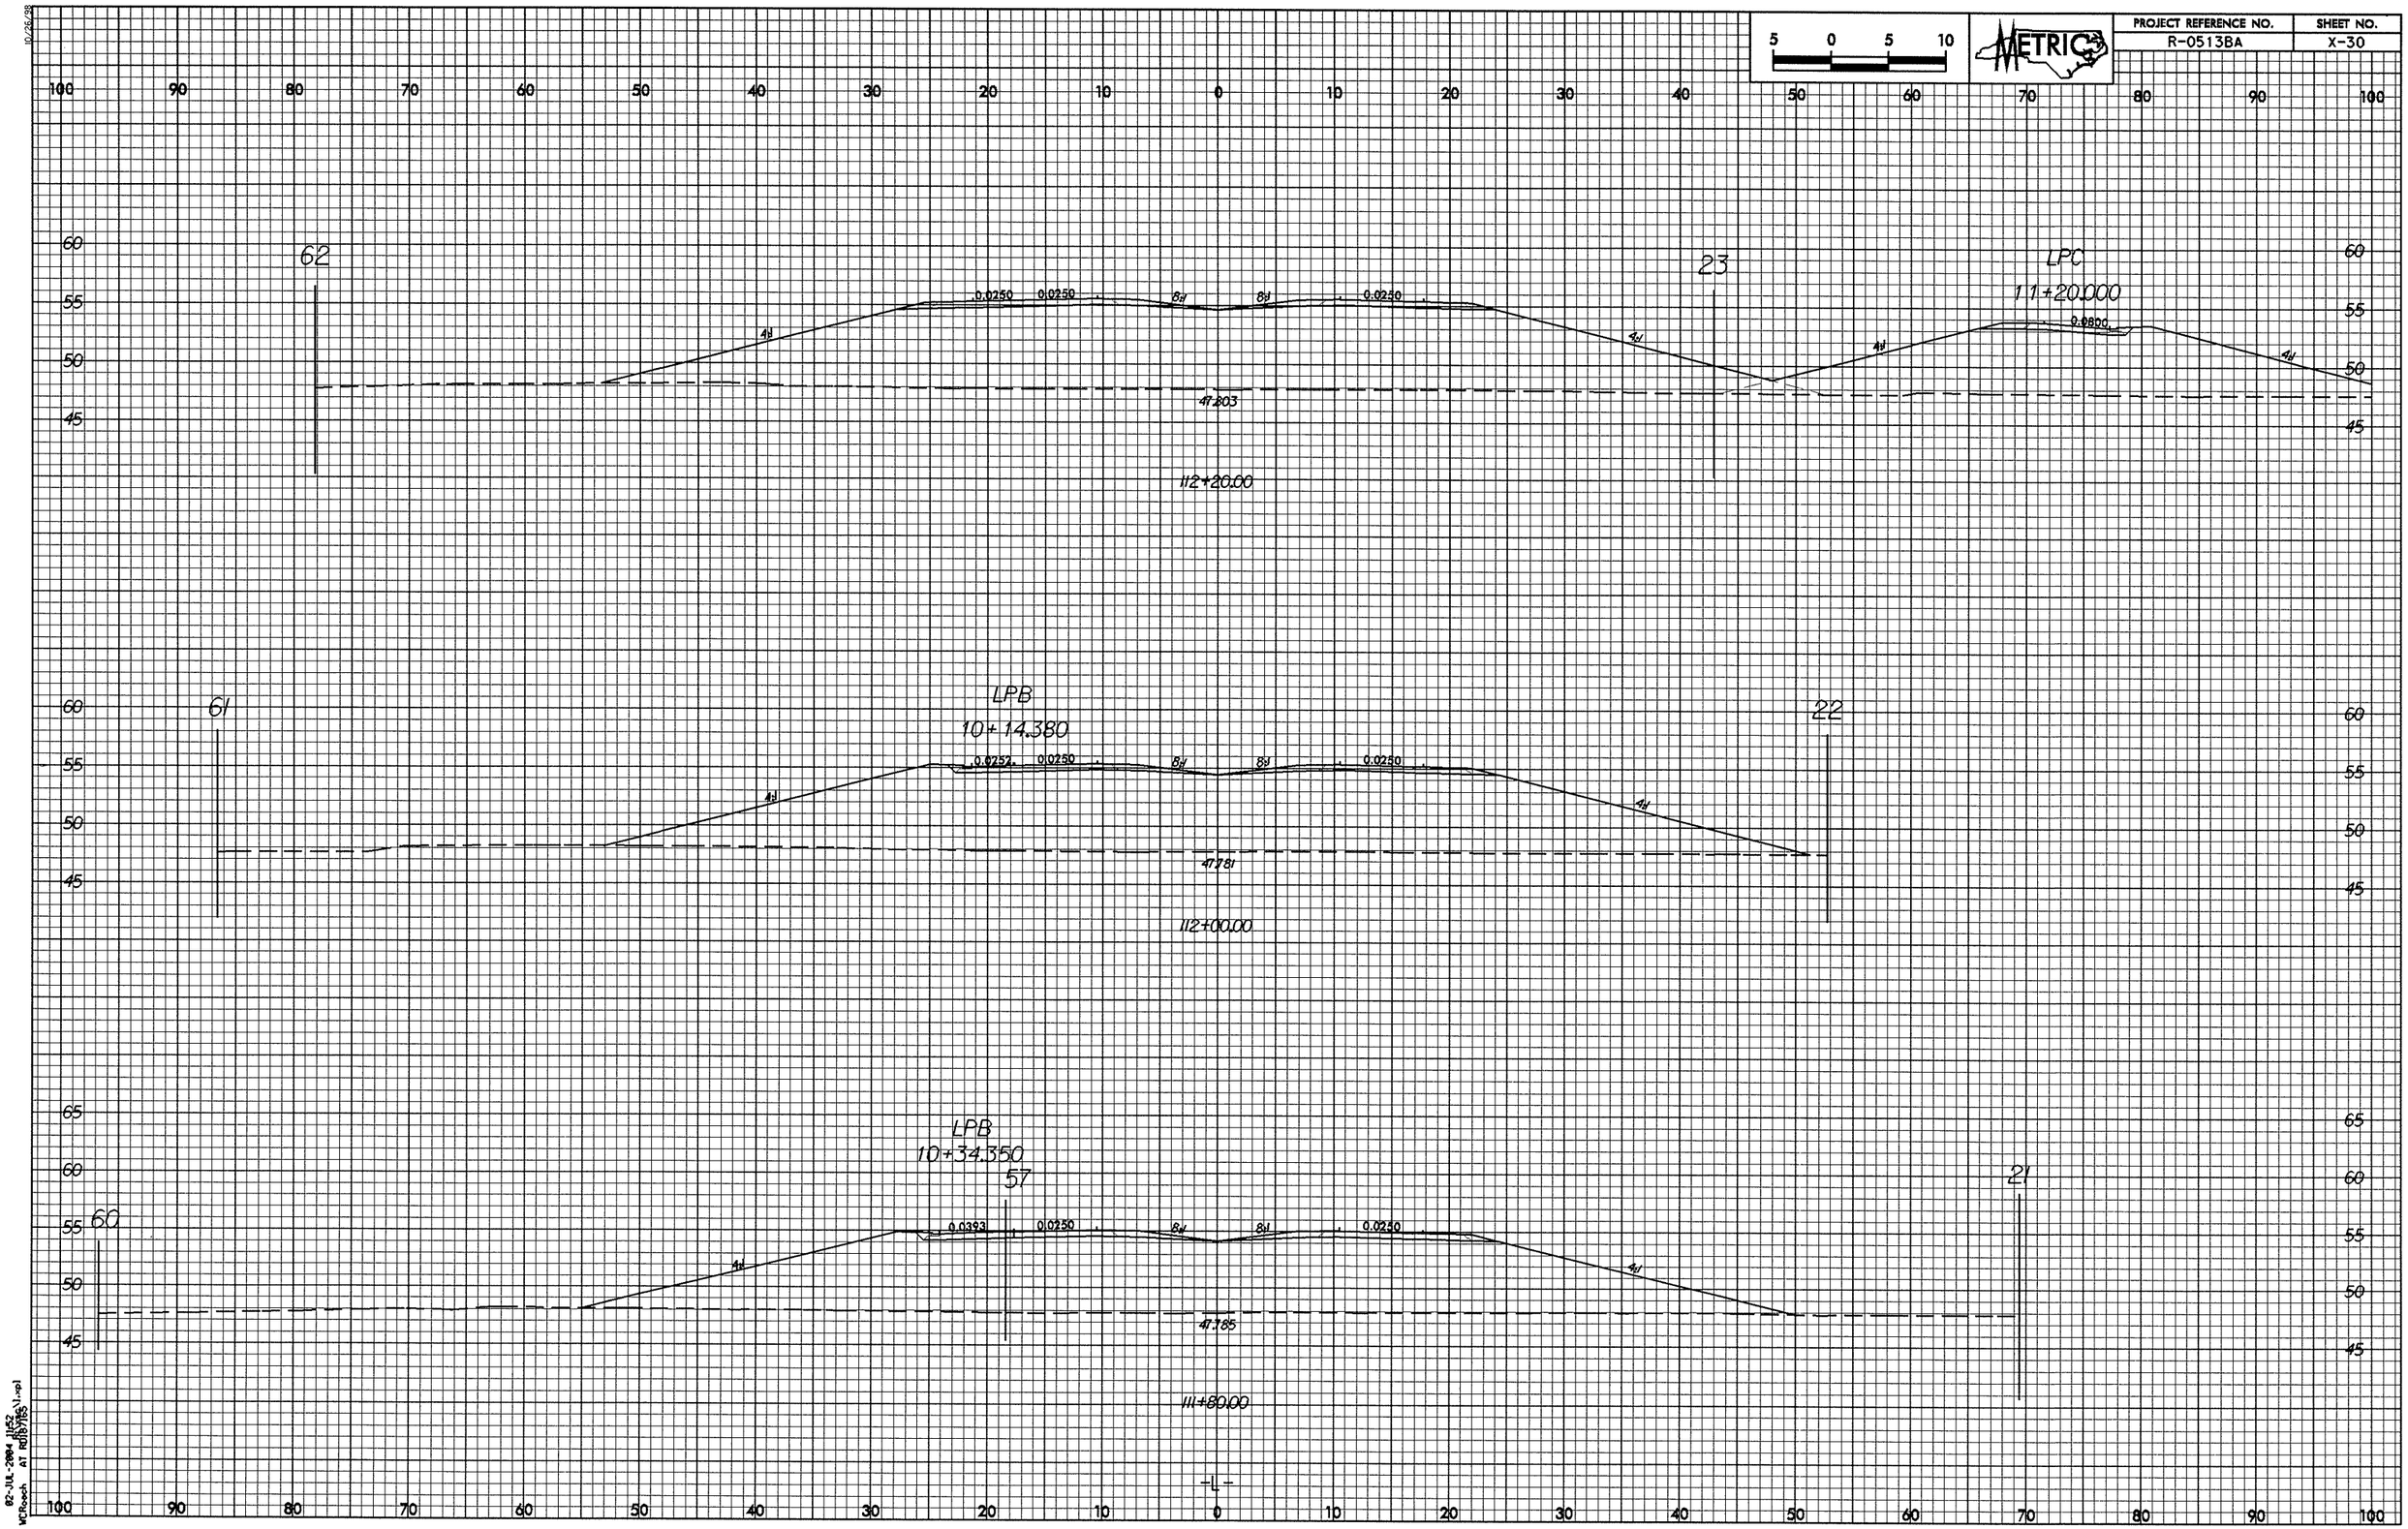PROJECT REFERENCE NO.	SHEET NO.
R-0513BA	X-30