PROJECT REFERENCE NO.	SHEET NO.
I-4025A	4
R/W SHEET NO.	
ROADWAY DESIGN ENGINEER	HYDRAULICS ENGINEER

INCOMPLETE PLANS
DO NOT USE FOR R/W ACQUISITION

PRELIMINARY PLANS
DO NOT USE FOR CONSTRUCTION

REVISIONS

-SBL-

PI Sta 16+19.12	PI Sta 21+43.58
Δ = 1° 44′ 53.4″ (LT)	Δ = 1° 44′ 53.4″ (RT)
D = 0° 20′ 00.0″	D = 0° 20′ 00.0″
L = 524.45′	L = 524.46′
T = 262.24′	T = 262.25′
R = 17,188.73′	R = 17,189.03′
SE = NC	SE = NC

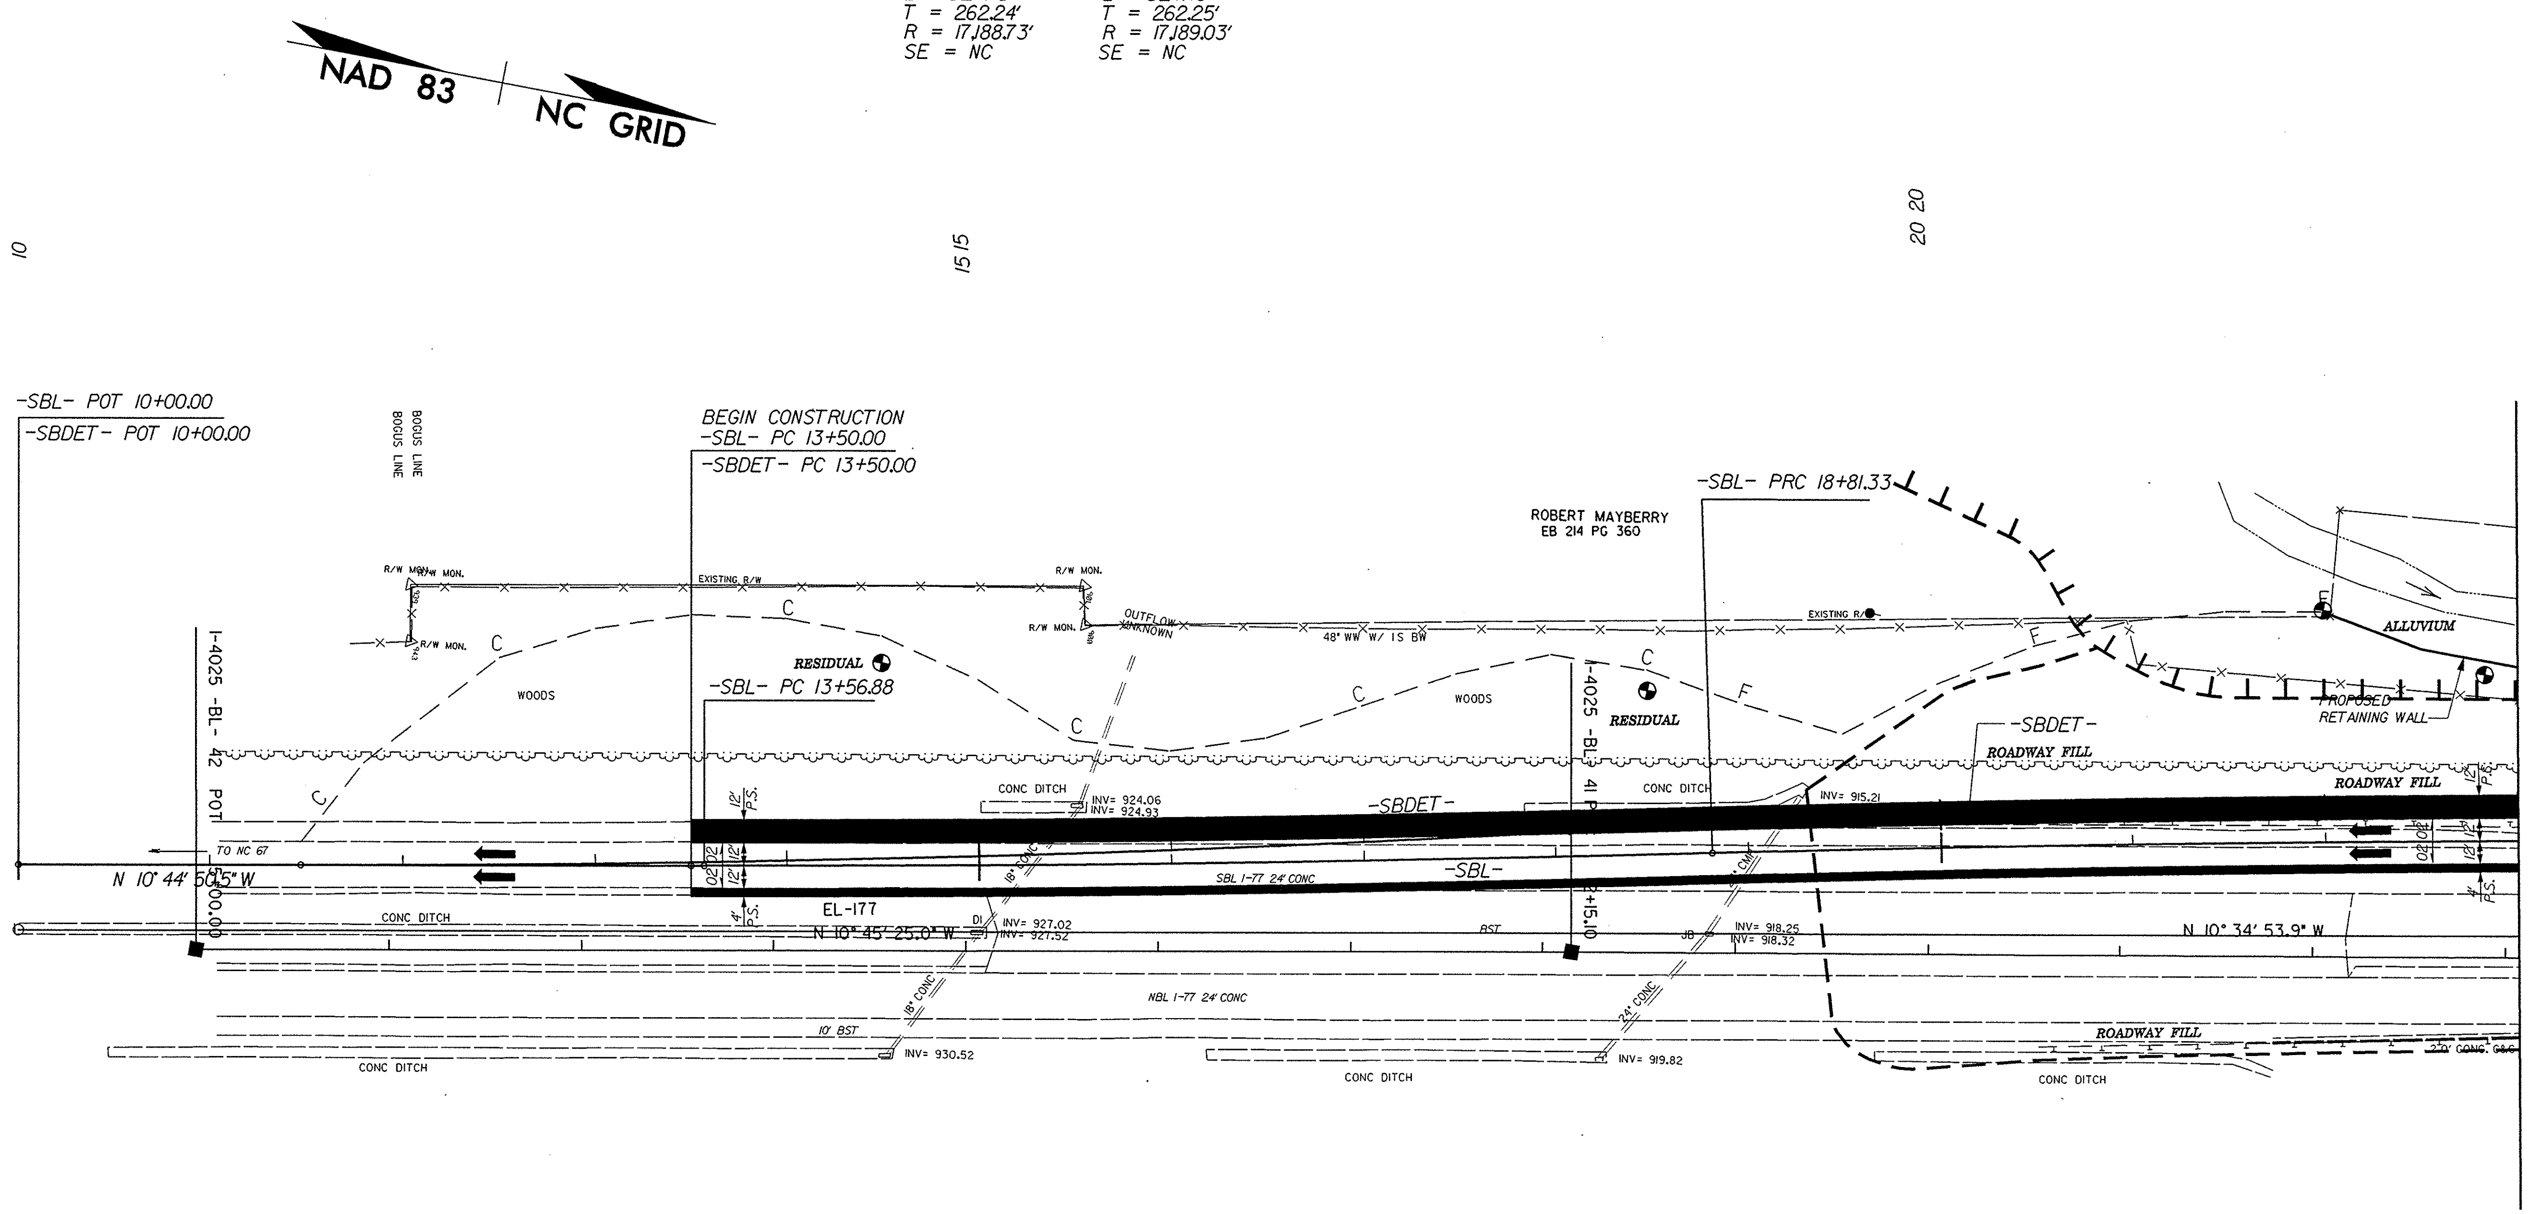

FOR DETOUR PLANS, SEE SHEETS 2-B THRU 2D
FOR -SBL- PROFILE, SEE SHEET 7

Plans prepared by:
KO & ASSOCIATES, P.C.
Consulting Engineers
1011 SCHAUB DR., SUITE #202
RALEIGH, N.C. 27606
For Division of Highways

$$$$$$SYSTIME$$$$$
$$$$$$$$DGN$$$$$$$$$$$$$$$$
$$$$USERNAME$$$$