PROPOSED ROADWAY GRADE

BRIDGE NO. 53 ON SR-1422 OVER BRUSH CREEK

8.2700501
B-3403
ALLEGHANY CO.

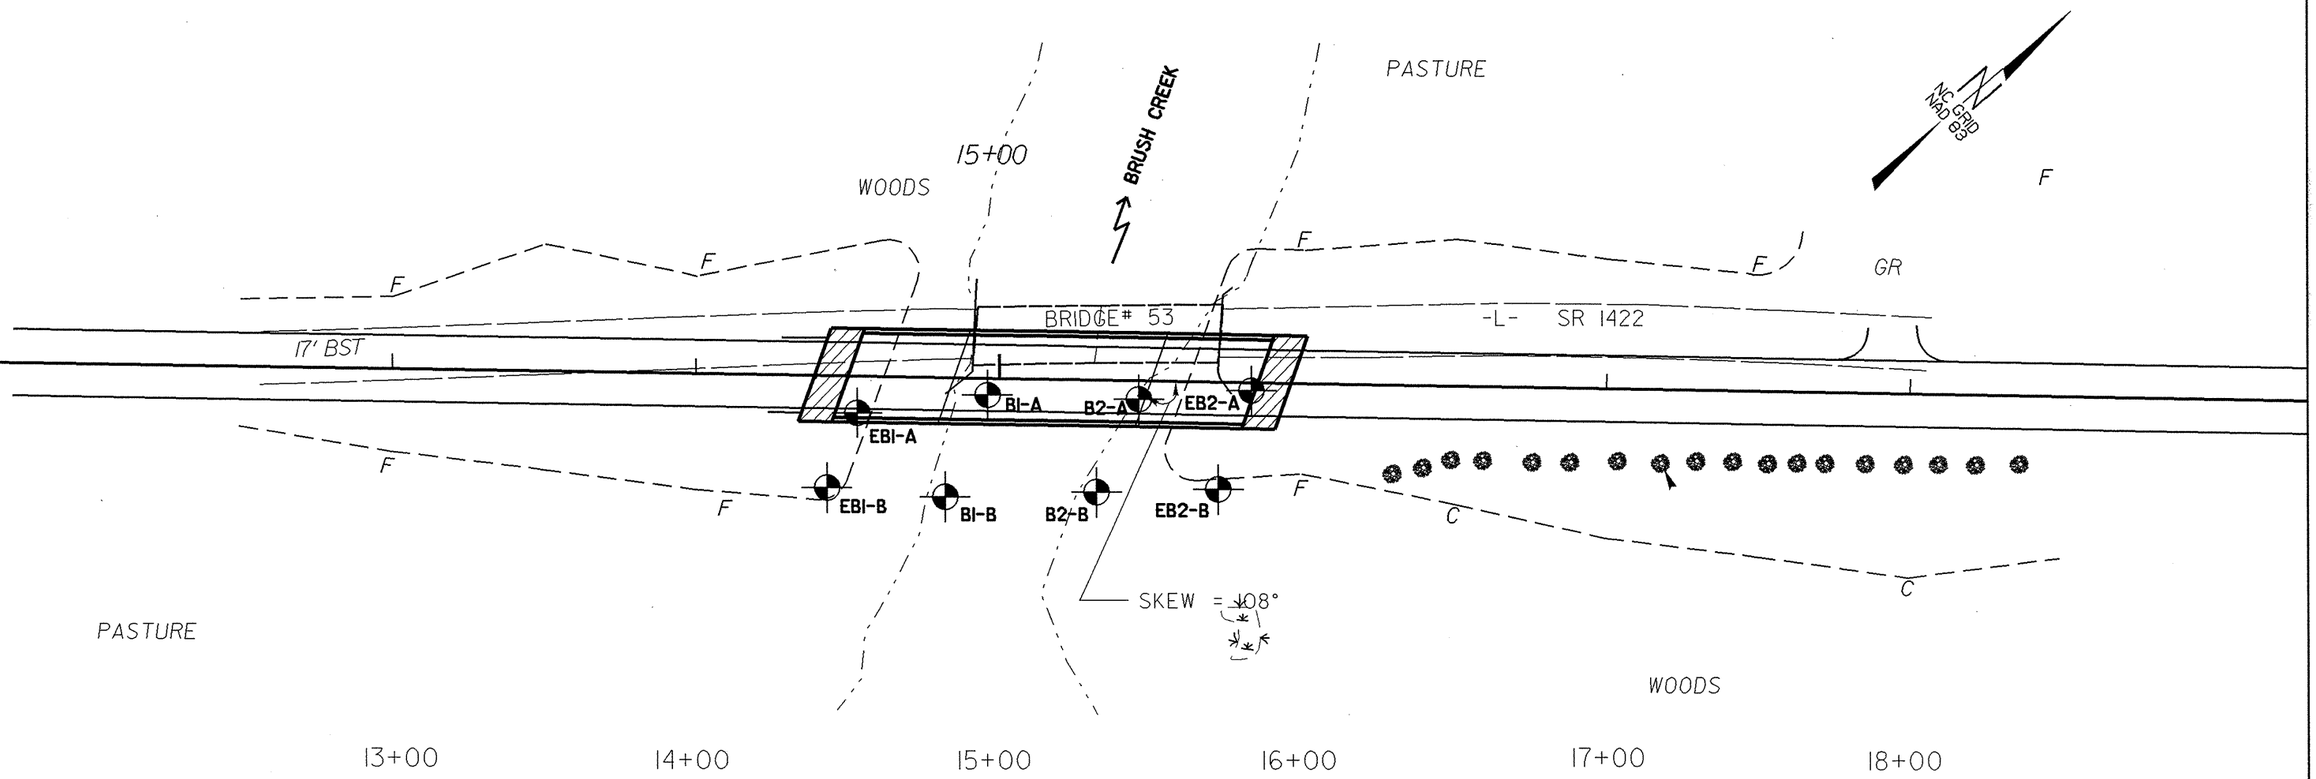

0 50 100
SCALE IN FEET