NOTES:

FOR SECTIONS, SEE "TYPICAL SECTION", SHEET 2 OF 2.

FOR BARRIER RAIL REINFORCING STEEL AND DETAILS, SEE "CONCRETE BARRIER RAIL" SHEETS.

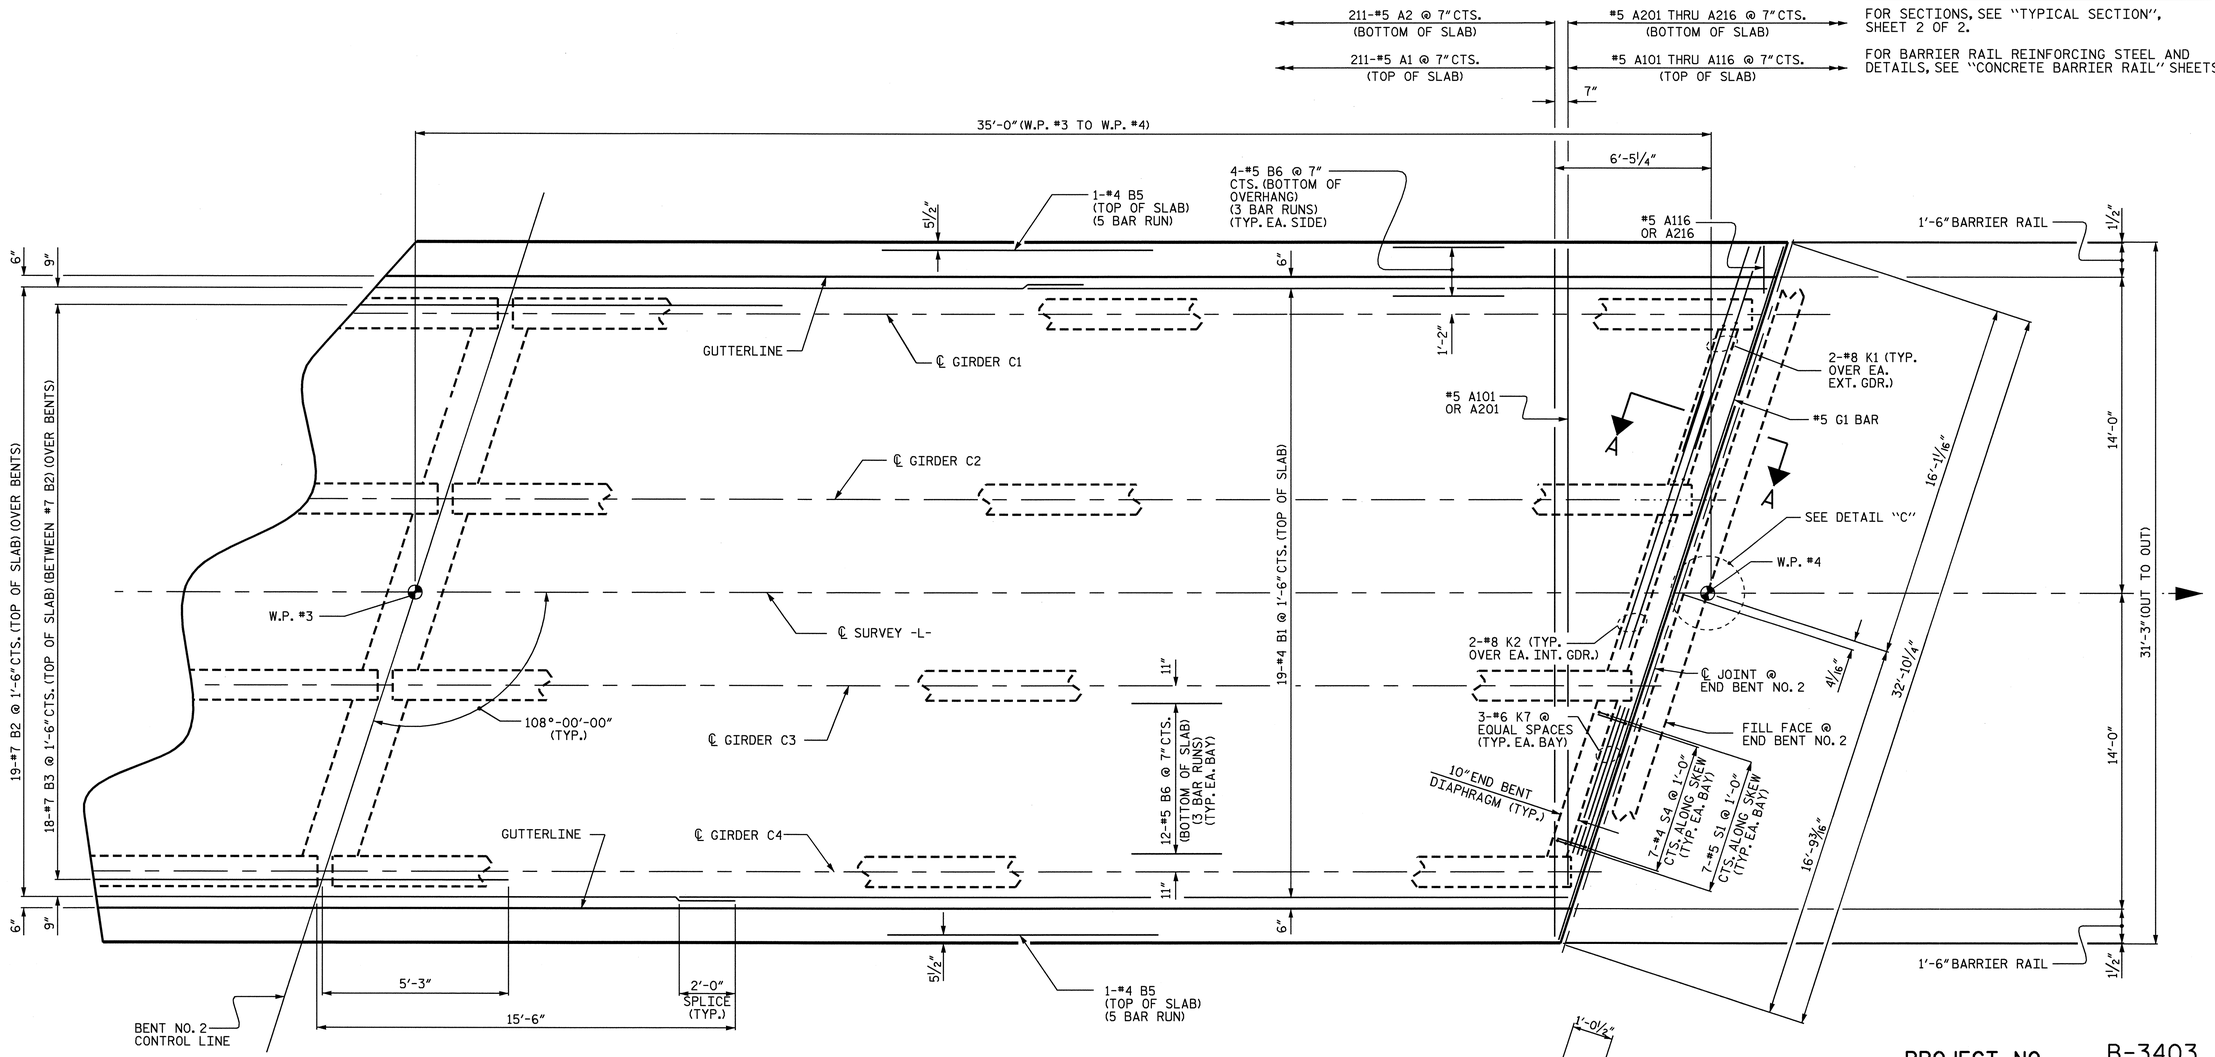

PLAN OF SPAN "C"

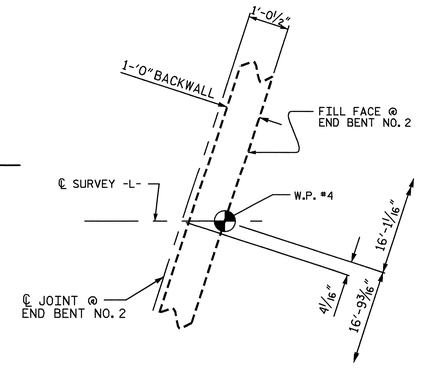

DETAIL "C"

NORTH CAROLINA PROFESSIONAL SEAL 11310 ENGINEER DOUGLAS E. PETREY

PROJECT NO. B-3403

ALLEGHANY COUNTY

STATION: 15+17.50 -L-

STATE OF NORTH CAROLINA
DEPARTMENT OF TRANSPORTATION
RALEIGH

SUPERSTRUCTURE

PLAN OF SPAN "C"

REVISIONS						SHEET NO.
NO.	BY:	DATE:	NO.	BY:	DATE:	S-8
1			3			TOTAL SHEETS
2			4			34

DRAWN BY : M. ALLEN DATE : 11/03
CHECKED BY : B.N. GRADY DATE : 12/03

05-OCT-2004 11:21
w:\squaddw\b3403\maallen\Microstation\B3403_sd_S1_01.dgn
bngrady