PROJECT REFERENCE NO.	SHEET NO.
R-2562C	EC-49/CONST.17
R/W SHEET NO.	
ROADWAY DESIGN ENGINEER	HYDRAULICS ENGINEER

METRIC

5m 0 10m

CONST.REV.

R/W REV.

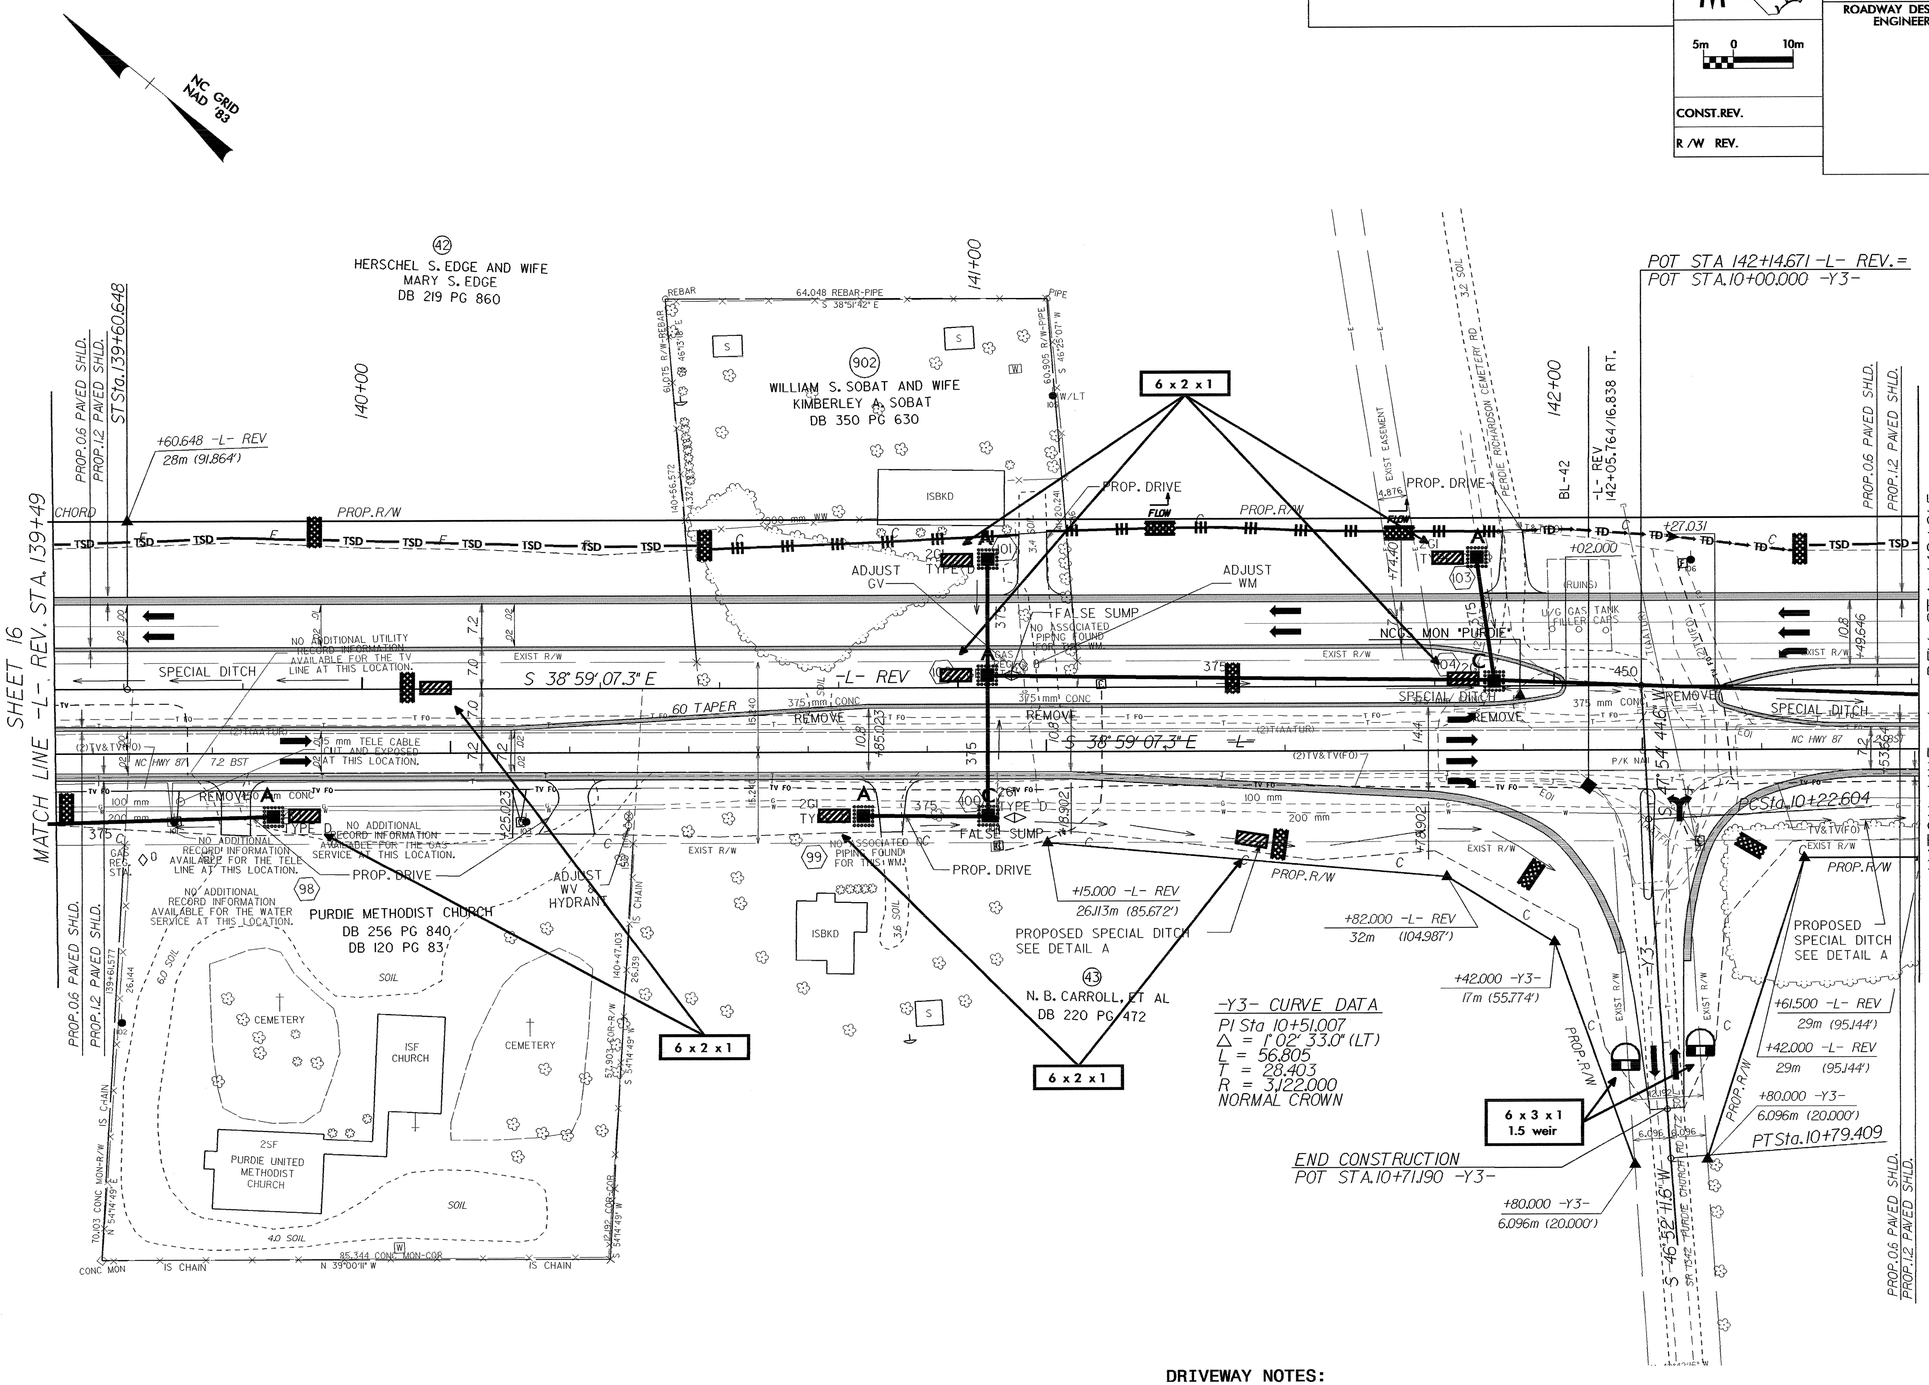

DRIVEWAY NOTES:

1. ALL PROP. DRIVEWAY RADII 3.0m UNLESS OTHERWISE SHOWN.
2. PROP. DRIVEWAY WIDTHS AT END OF RADII SHALL BE 4.9m MIN. UNLESS OTHERWISE SHOWN. TAPER DRIVEWAY TO EXISTING DRIVEWAY WIDTH.

SEE SHEET 2-B FOR -Y3- INTERSECTION DETAIL
SEE SHEET 38 FOR -L- REV. PROFILE
SEE SHEET 46 FOR -Y3- PROFILE

28-OCT-2004 11:43
d:\REU\tip\rural\R-2562C\Roadway\proj\r2562c_s17.psh