PROJECT REFERENCE NO.	SHEET NO.
R-2562C	EC-18/CONST.18
R /W SHEET NO.	
ROADWAY DESIGN ENGINEER	HYDRAULICS ENGINEER

METRIC 5m 0 10m

CONST.REV.

R /W REV.

CLEARING AND GRUBBING
EROSION CONTROL FOR
CONSTRUCTION SHEET 18

NOTE:
PLACE TEMPORARY ROCK SEDIMENT DAMS TYPE- B AND TEMPORARY ROCK SILT CHECKS TYPE-A AT DRAINAGE OUTLETS.

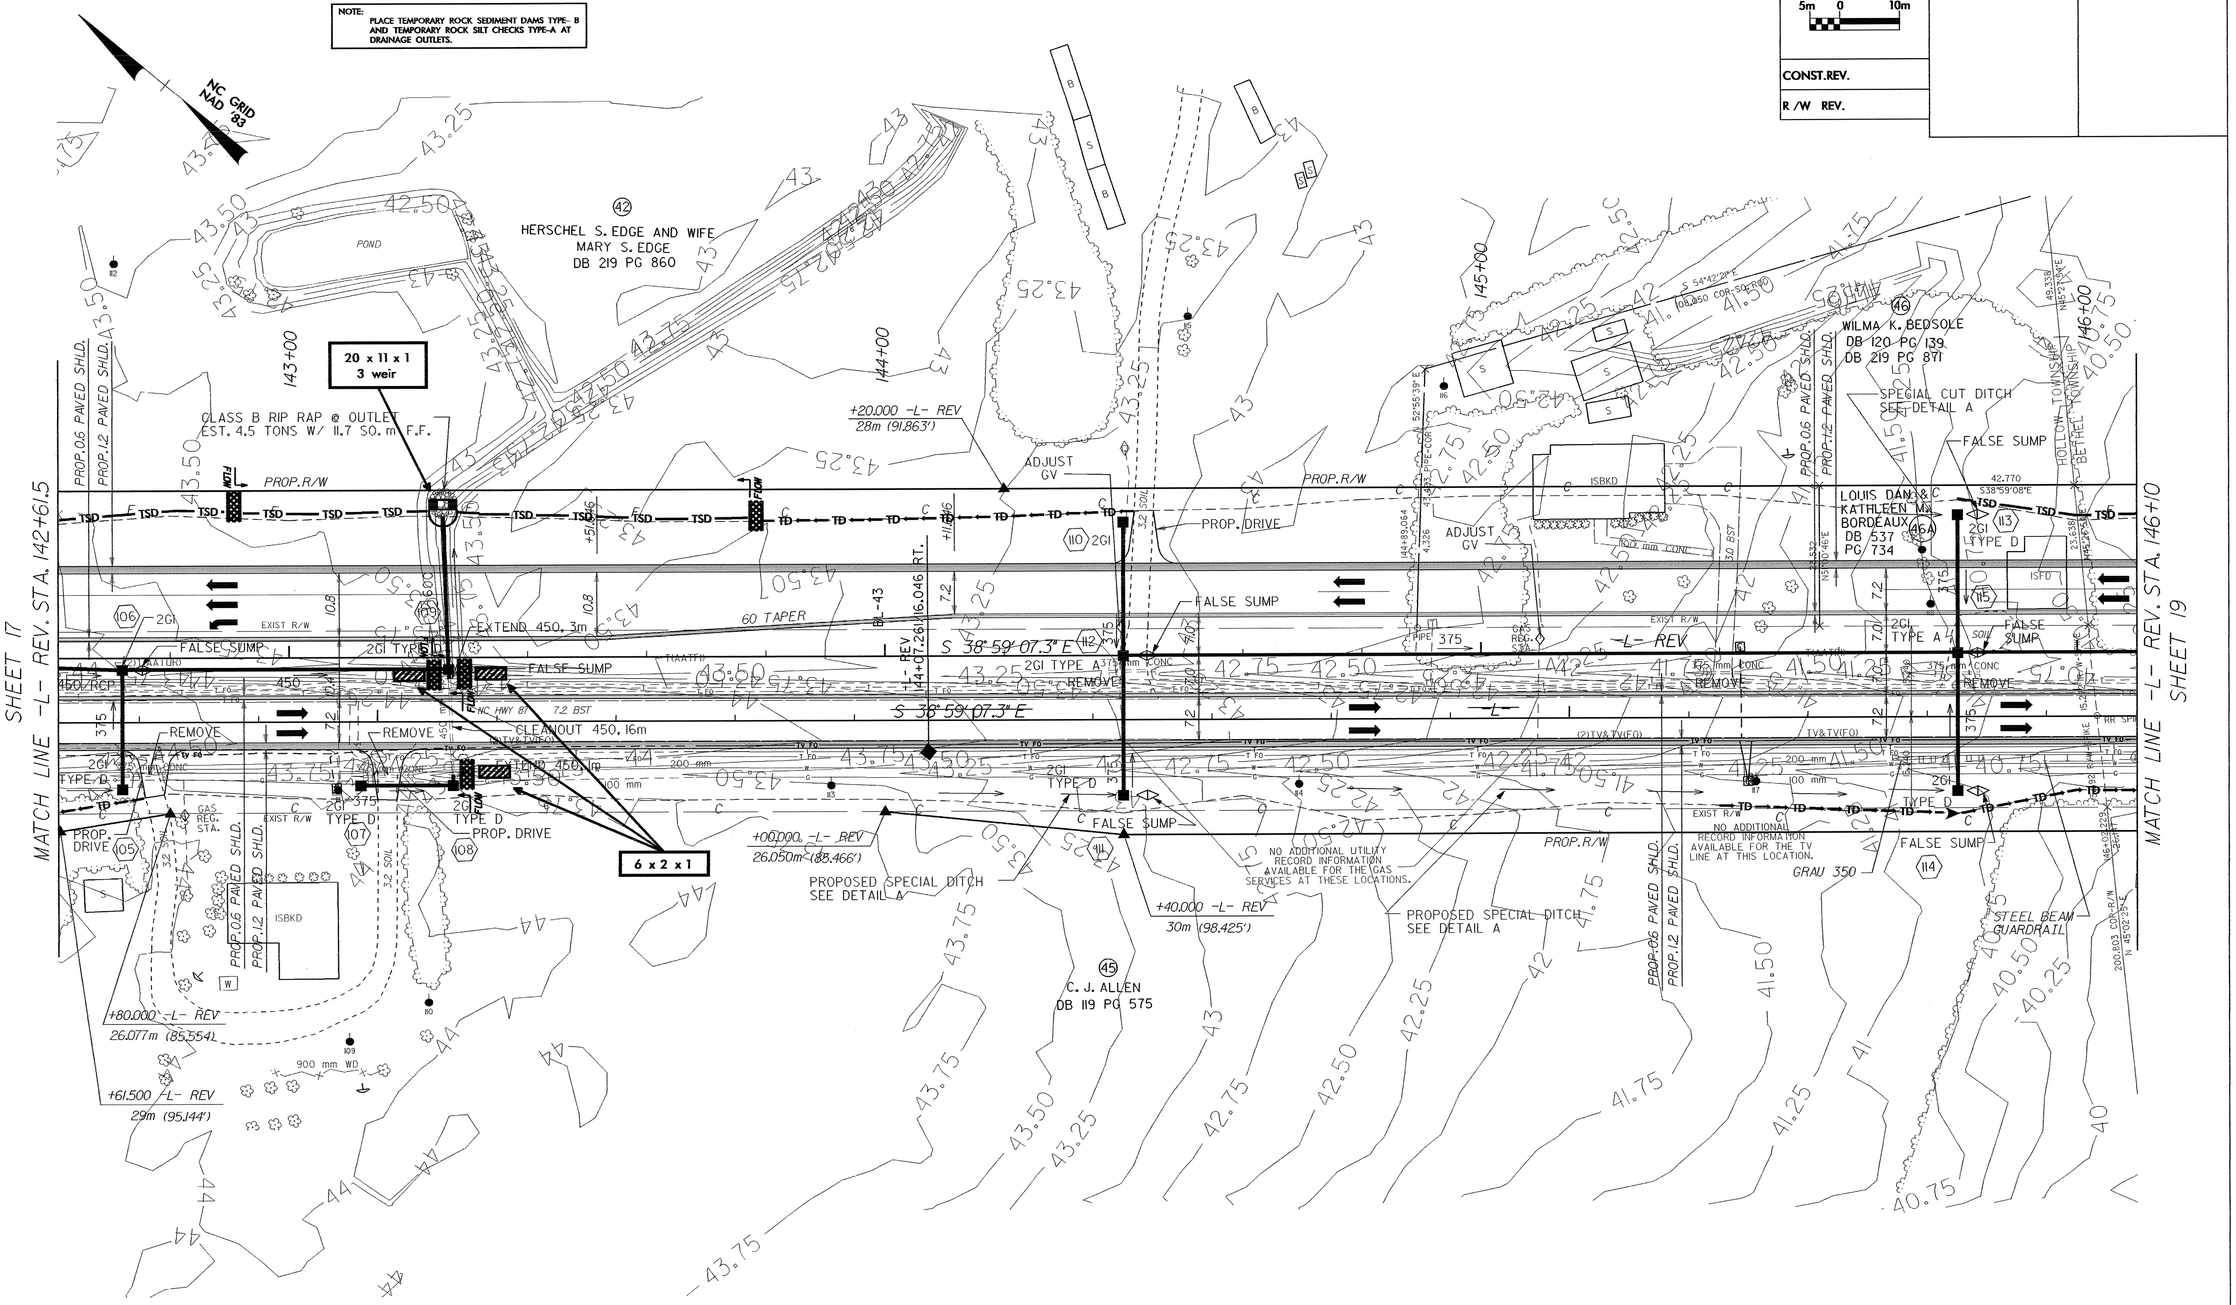

DRIVEWAY NOTES:
1. ALL PROP. DRIVEWAY RADII 3.0m UNLESS OTHERWISE SHOWN.
2. PROP. DRIVEWAY WIDTHS AT END OF RADII SHALL BE 4.9m MIN. UNLESS OTHERWISE SHOWN. TAPER DRIVEWAY TO EXISTING DRIVEWAY WIDTH.

SEE SHEET 39 FOR -L- REV. PROFILE

d:\REV\r2562c_sh18.psh
28-OCT-2004 11:45
10-25-2004 14:25 C:\Roadway\proj\r2562c_sh18.psh
Logo:DOT.bin