PROJECT REFERENCE NO.	SHEET NO.
R-2562C	EC-12/CON.12A
R /W SHEET NO.	
ROADWAY DESIGN ENGINEER	HYDRAULICS ENGINEER

METRIC

5m 0 10m

CONST.REV.

R /W REV.

CLEARING AND GRUBBING EROSION CONTROL FOR CONSTRUCTION SHEET 12A

NOTE:
PLACE TEMPORARY ROCK SEDIMENT DAMS TYPE- B AND TEMPORARY ROCK SILT CHECKS TYPE-A AT DRAINAGE OUTLETS.

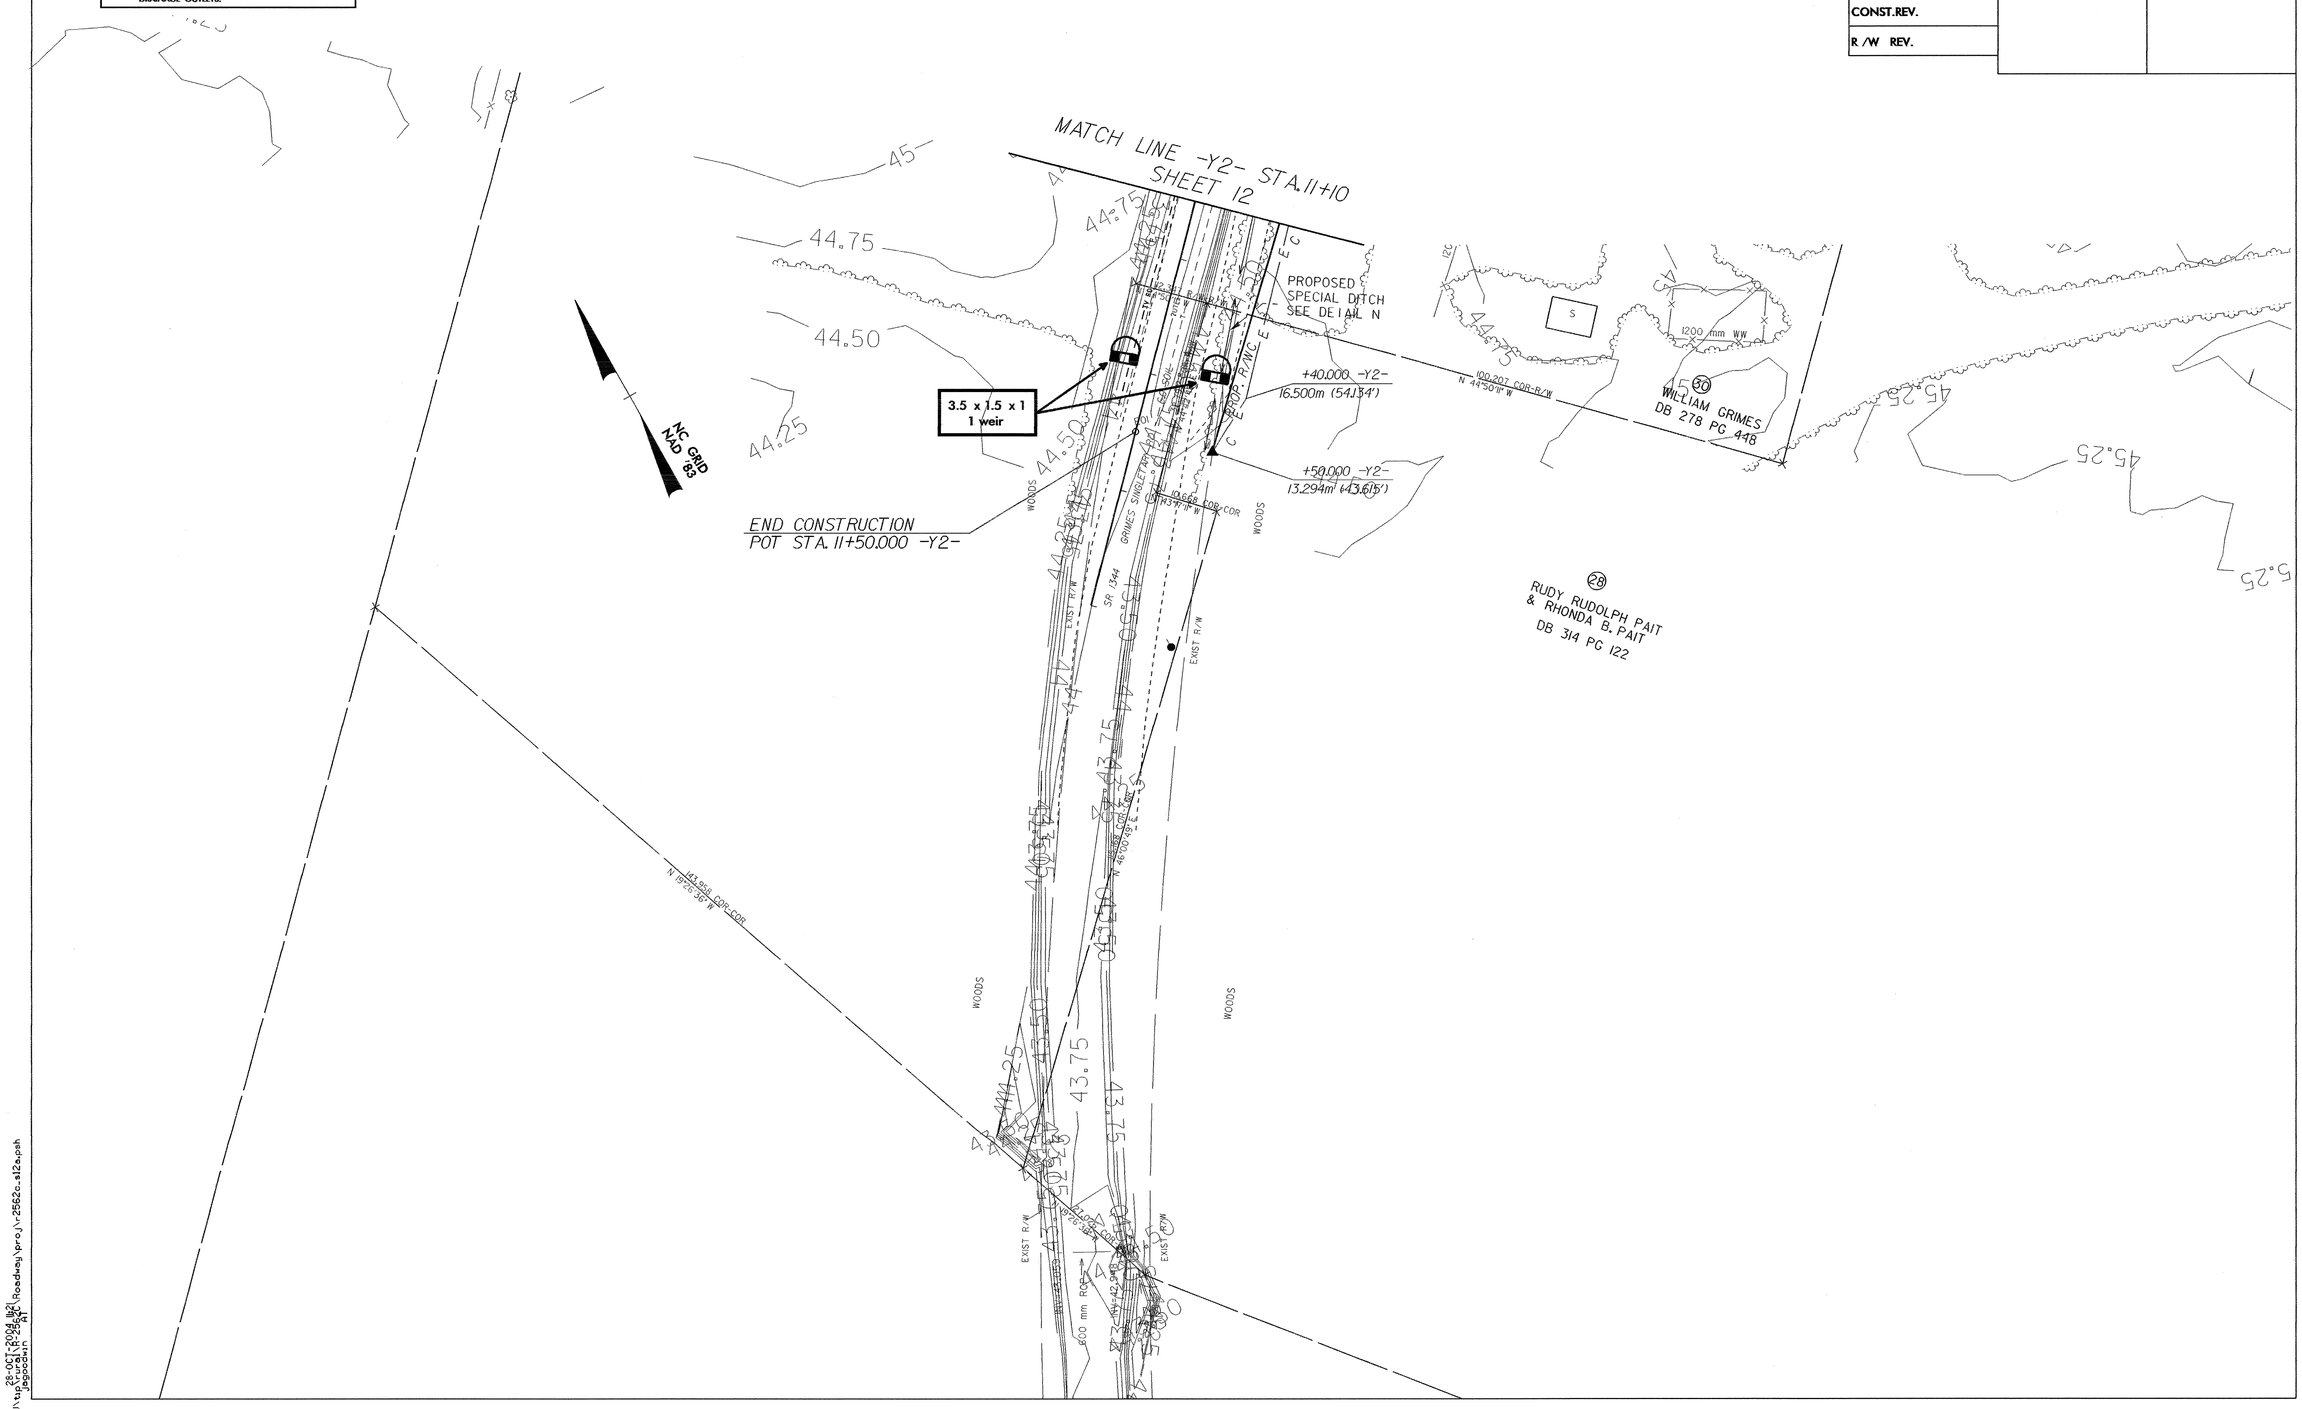

28-OCT-2004 11:21
d:\REU\tip\rural\R-2562C\Roadway\proj\r2562c_s12a.psh
jagoodwin AT