KCI Associates of North Carolina, P.A.
SUITE 200, LANDMARK CENTER I, 4601 SIX FORKS RD.
RALEIGH, NC 27609-5210 (919) 783-9214
•ENGINEERS• PLANNERS• ECOLOGISTS

METRIC

PROJECT REFERENCE NO.	SHEET NO.
R-2562C	31
R/W SHEET NO.	
ROADWAY DESIGN ENGINEER	HYDRAULICS ENGINEER

PRELIMINARY PLANS
DO NOT USE FOR CONSTRUCTION
INCOMPLETE PLANS
DO NOT USE FOR R/W ACQUISITION

CONST.REV.
R/W REV.

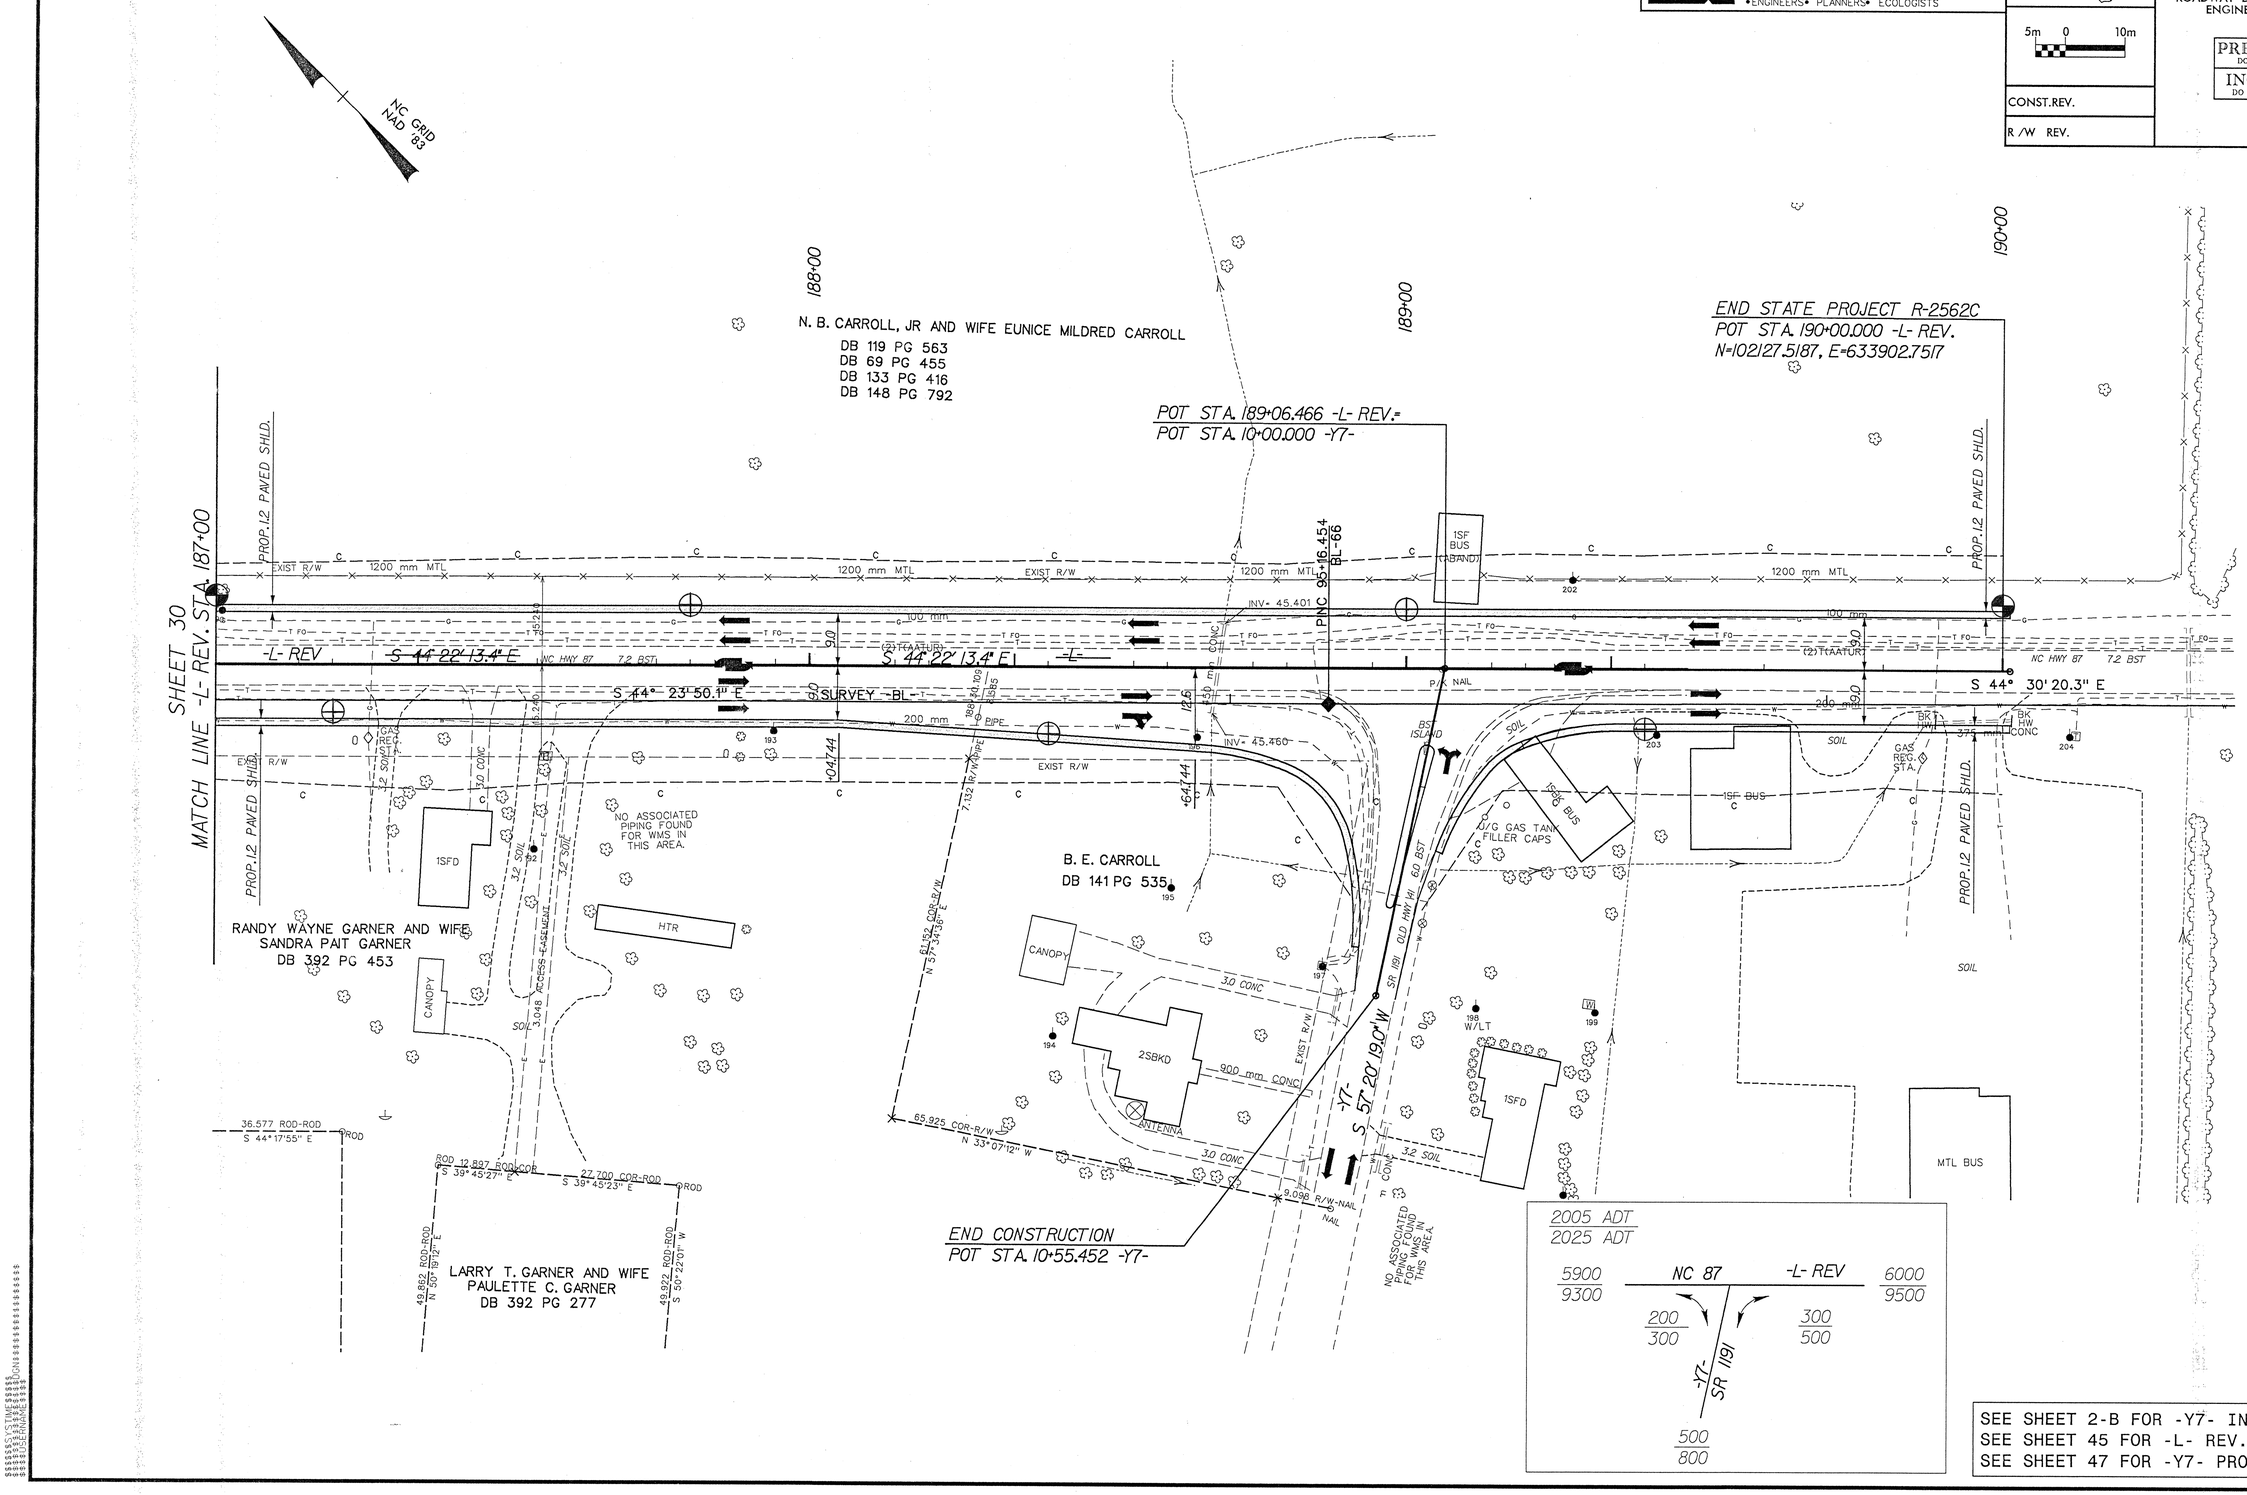

SEE SHEET 2-B FOR -Y7- INTERSECTION DETAIL
SEE SHEET 45 FOR -L- REV. PROFILE
SEE SHEET 47 FOR -Y7- PROFILE