KCI Associates of North Carolina, P.A.
SUITE 200, LANDMARK CENTER I, 4601 SIX FORKS RD
RALEIGH, NC 27609-5210 (919) 783-9214
•ENGINEERS• PLANNERS• ECOLOGISTS

METRIC
5m 0 10m

PROJECT REFERENCE NO.	SHEET NO.
R-2562C	7
R /W SHEET NO.	
ROADWAY DESIGN ENGINEER	HYDRAULICS ENGINEER

PRELIMINARY PLANS
DO NOT USE FOR CONSTRUCTION
INCOMPLETE PLANS
DO NOT USE FOR R/W ACQUISITION

CONST.REV.
R /W REV.

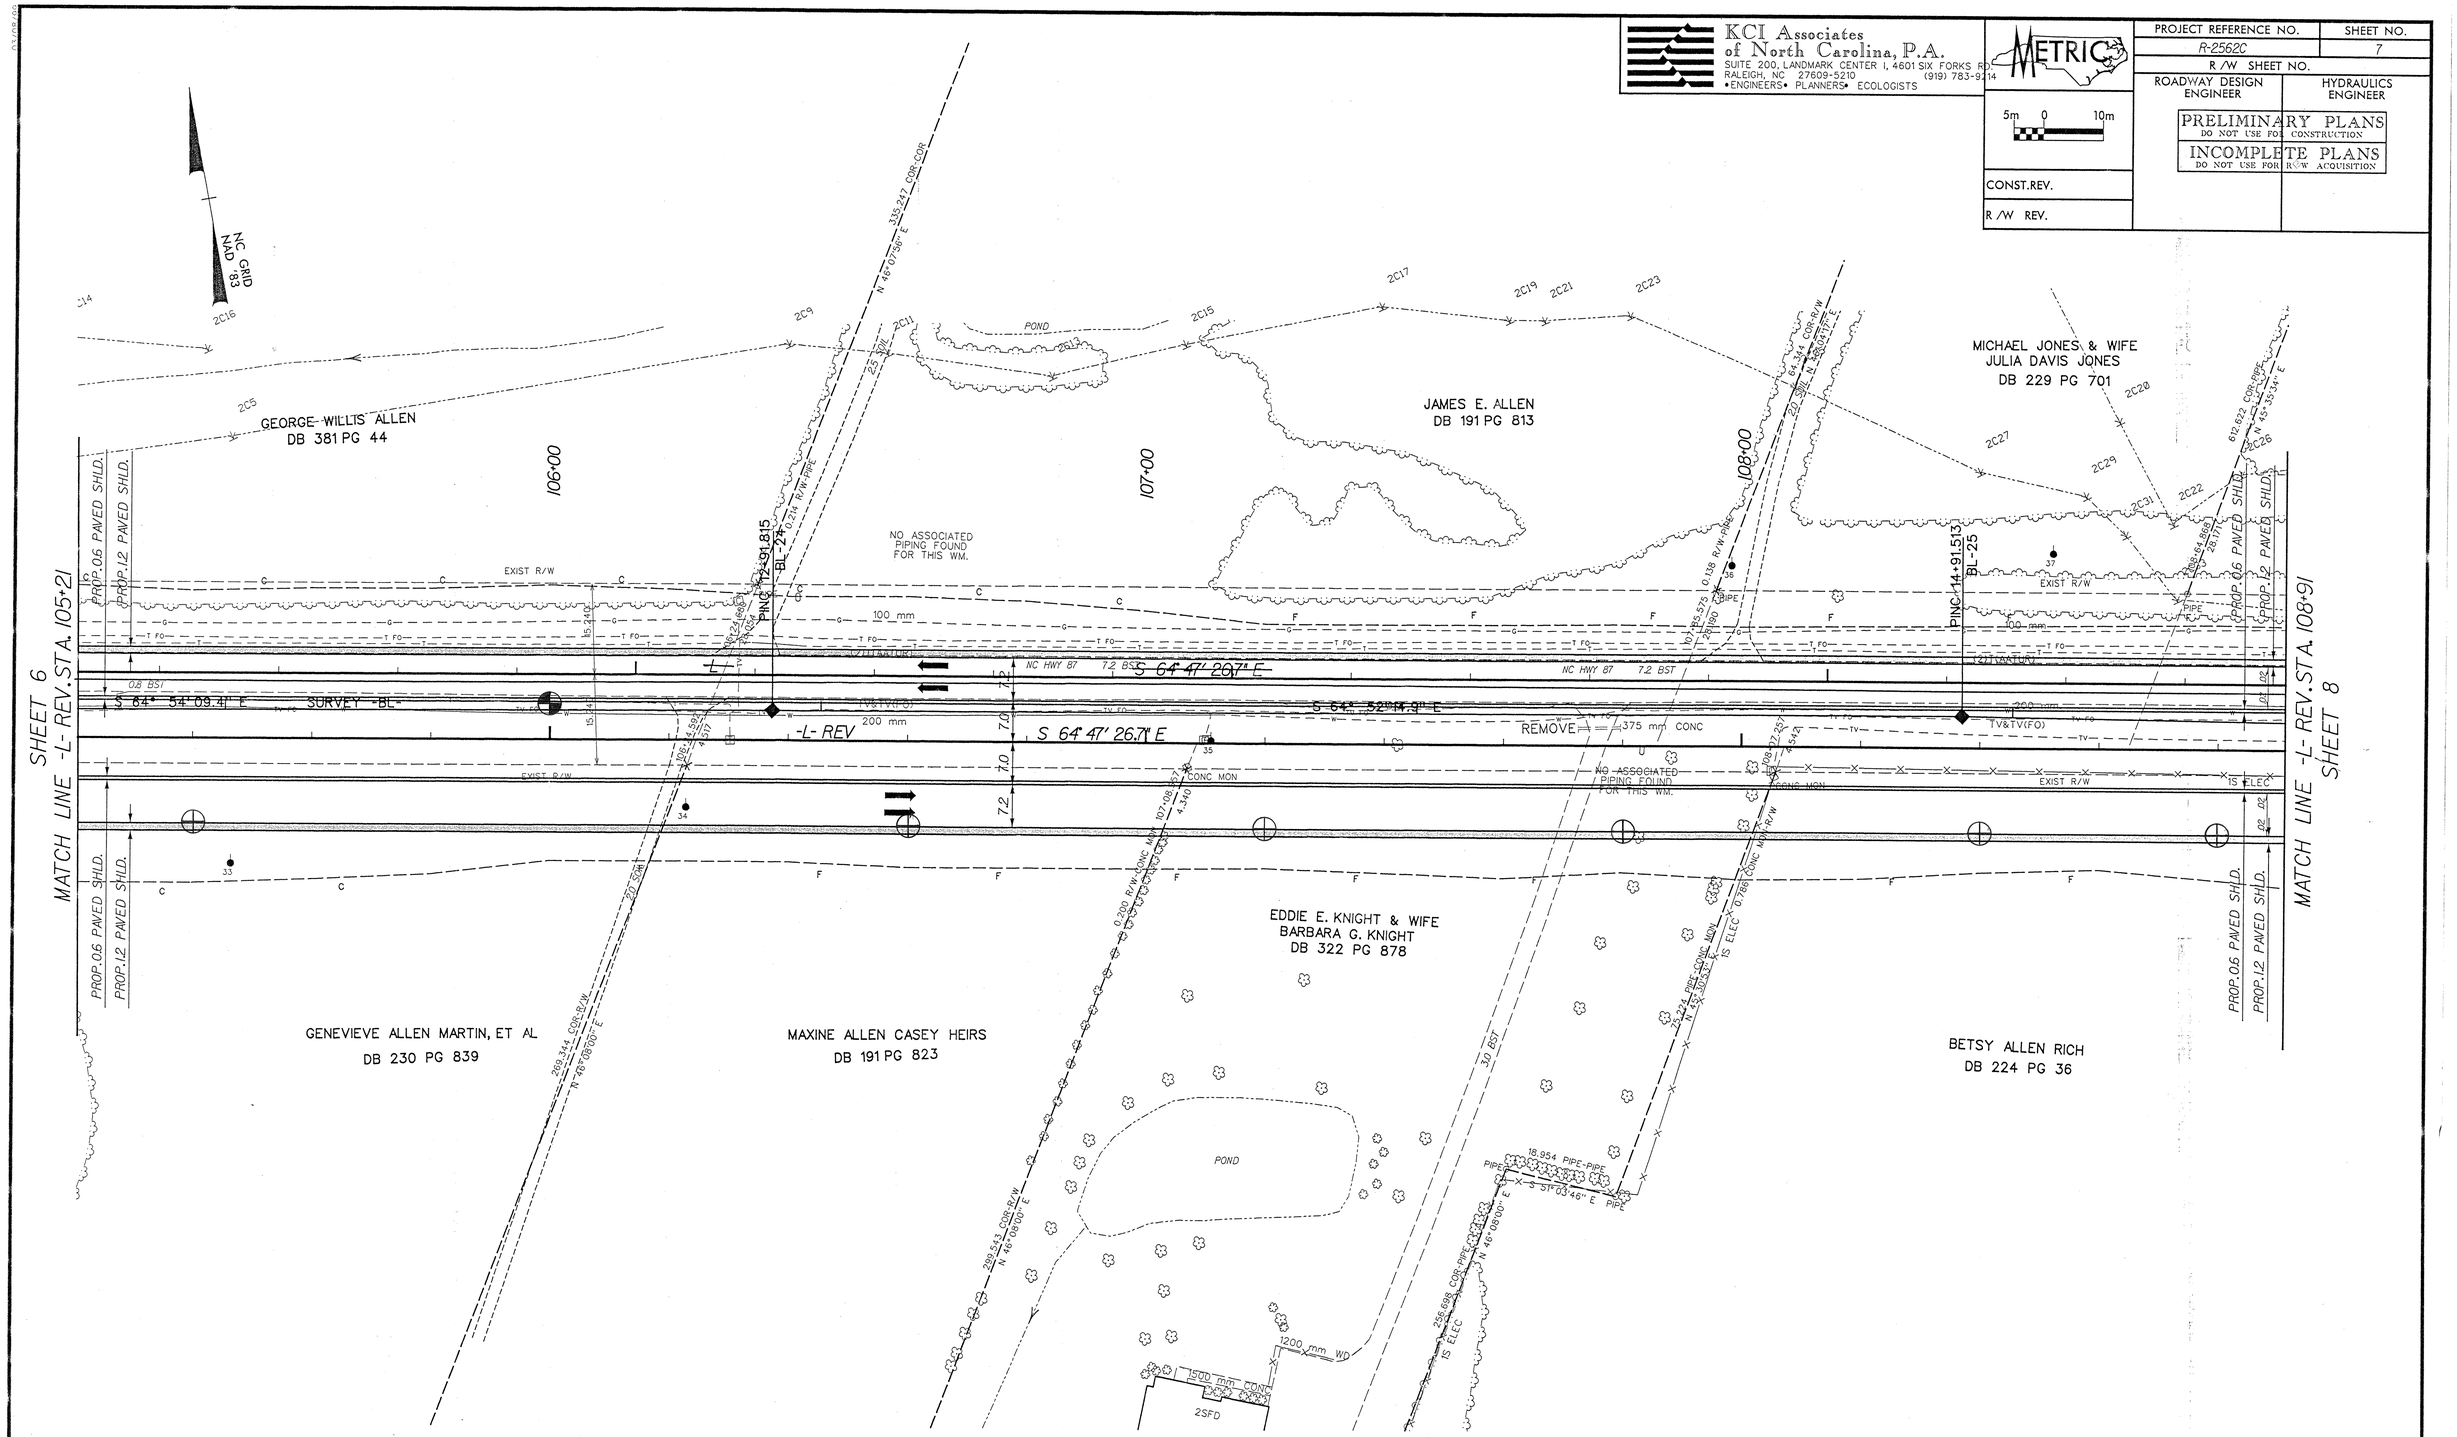

SEE SHEET 33 FOR -L- REV. PROFILE