PROJECT REFERENCE NO.	SHEET NO.
R-2562C	42

METRIC

ROADWAY DESIGN ENGINEER

HYDRAULICS ENGINEER

CONST.REV.

R /W REV.

NOTE:
EXISTING PROFILE IS UNDER THE GRADE POINT ON EXISTING PAVEMENT SIDE, EXCEPT IN TRANSITION AREAS WHERE EXISTING PROFILE IS SHOWN UNDER EACH GRADE POINT.

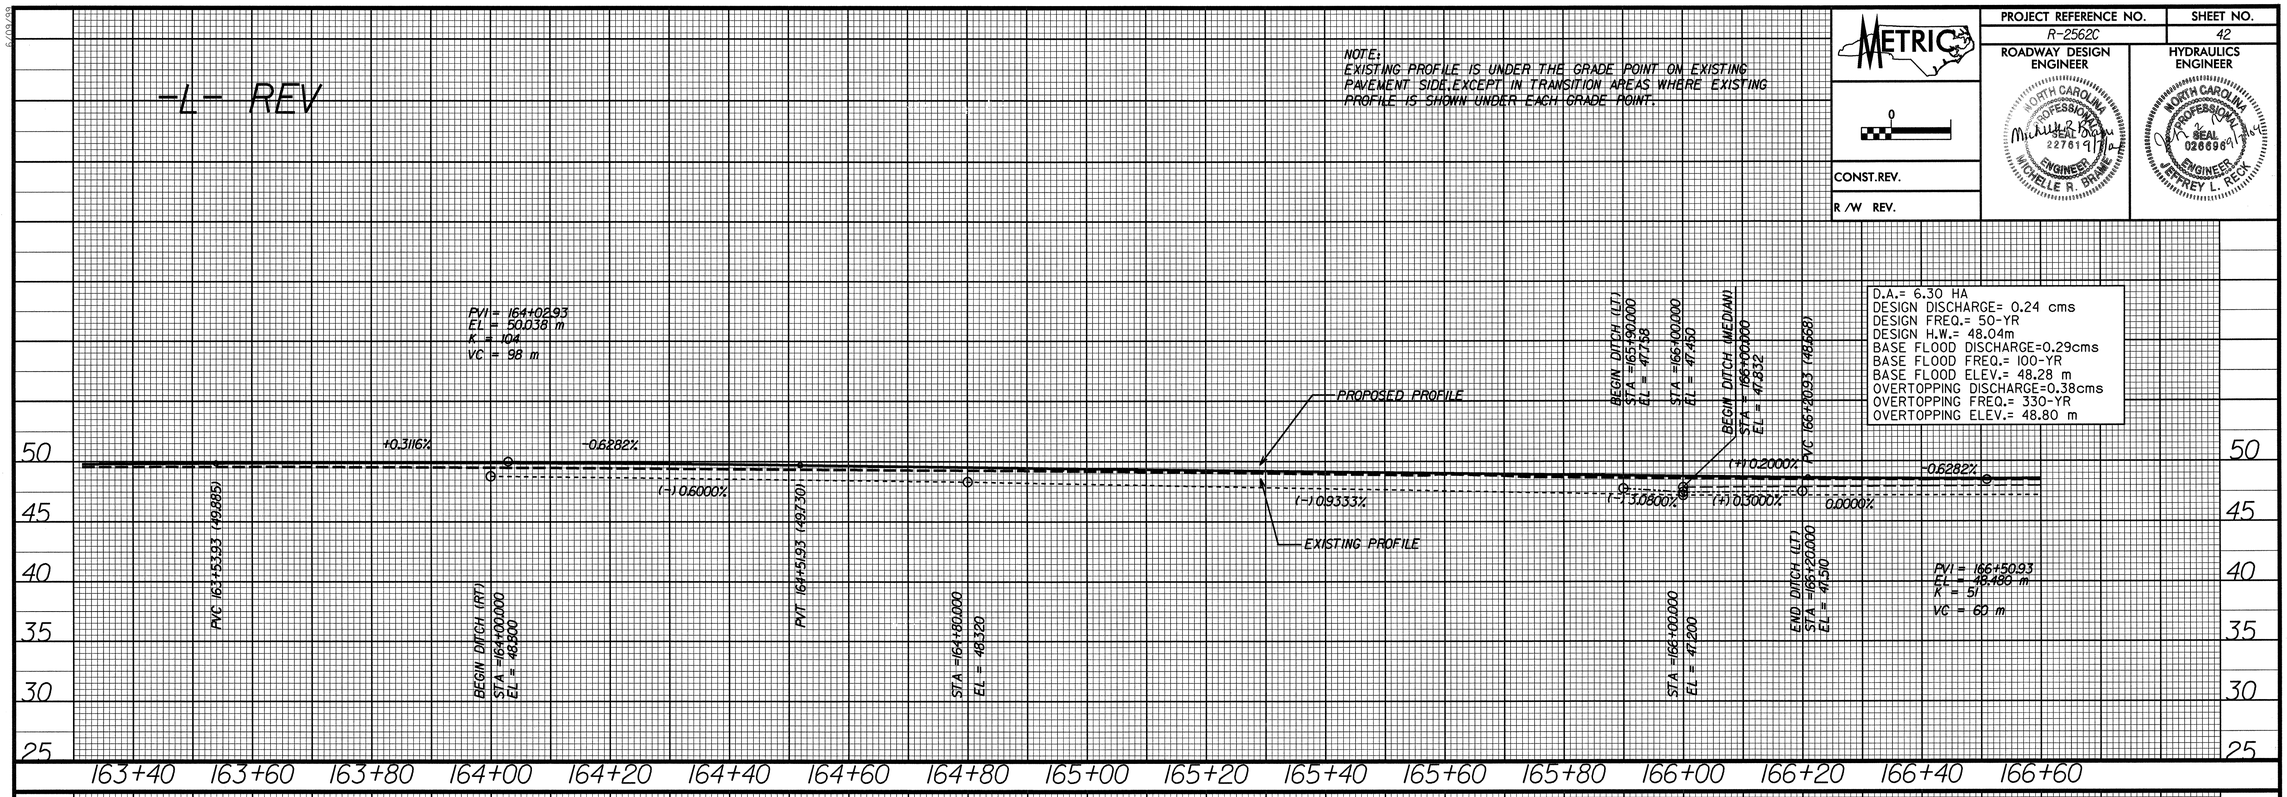

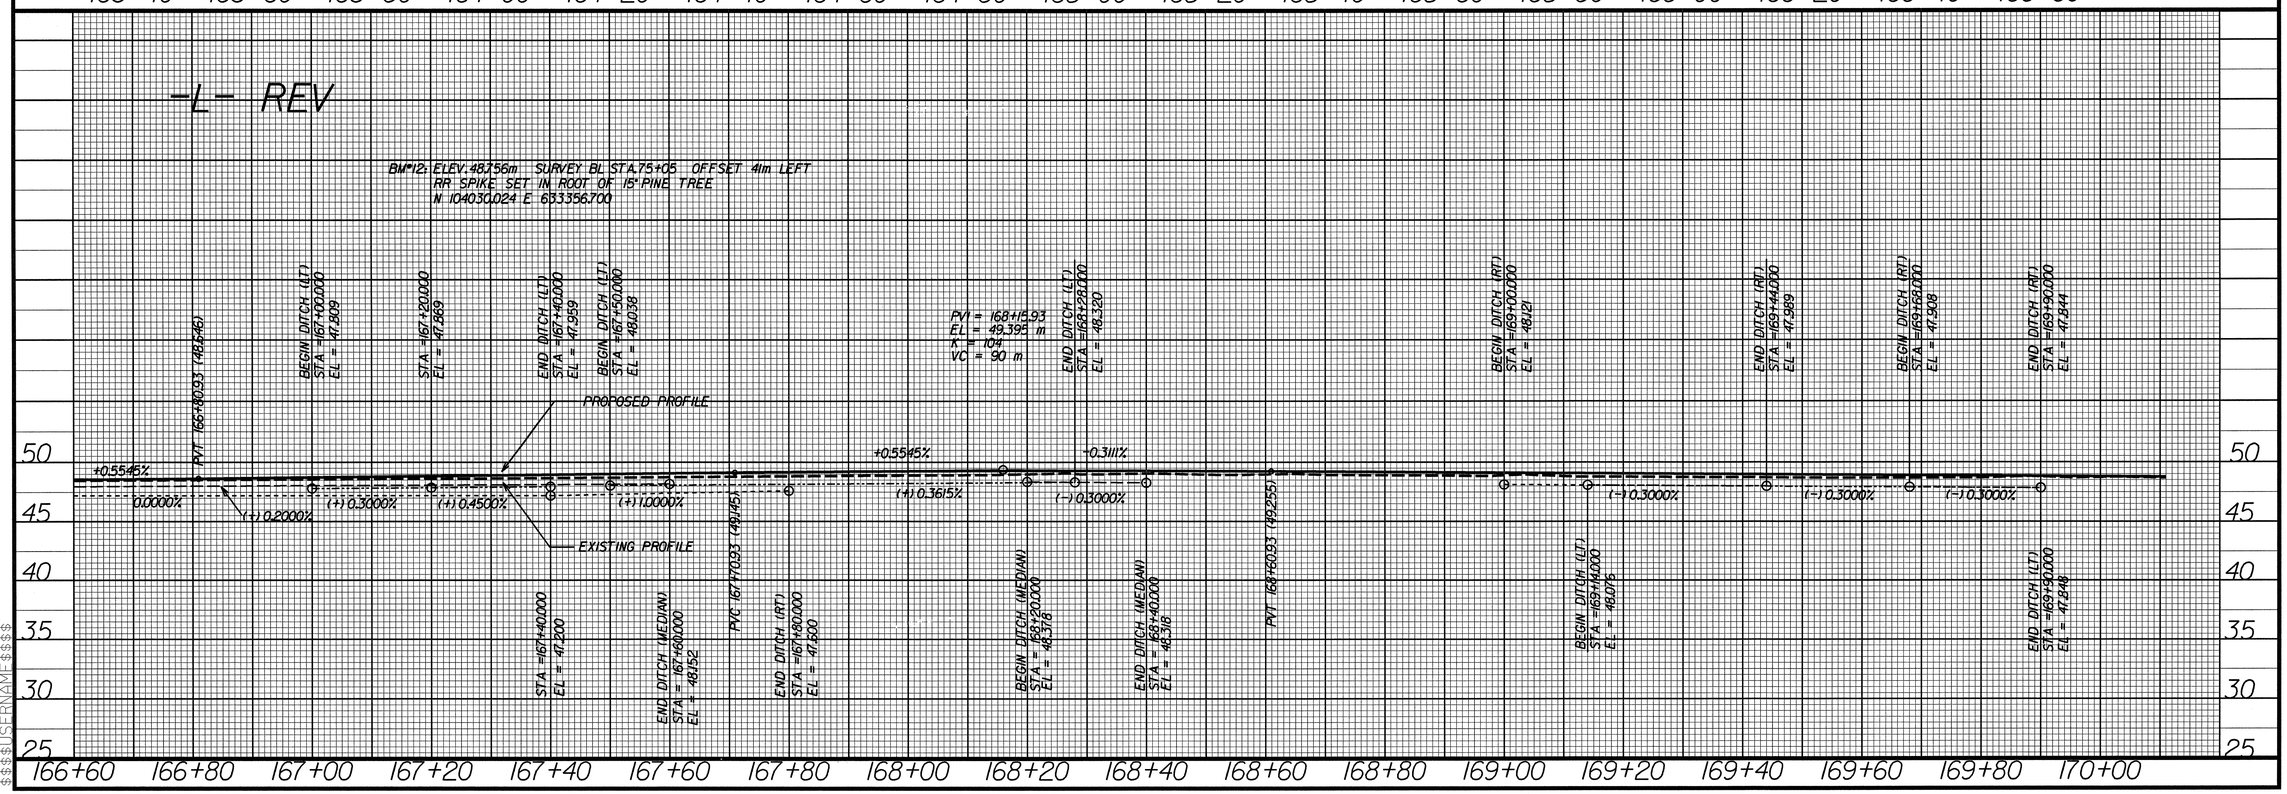

$$$$$SYSTIME$$$$$
$$$$$DGN$$$$$
$$$$$USERNAME$$$$$