| PROJECT REFERENCE NO. | SHEET NO. |
|---|---|
| R-2562C | 37 |

METRIC

ROADWAY DESIGN ENGINEER

HYDRAULICS ENGINEER

CONST.REV.

R /W REV.
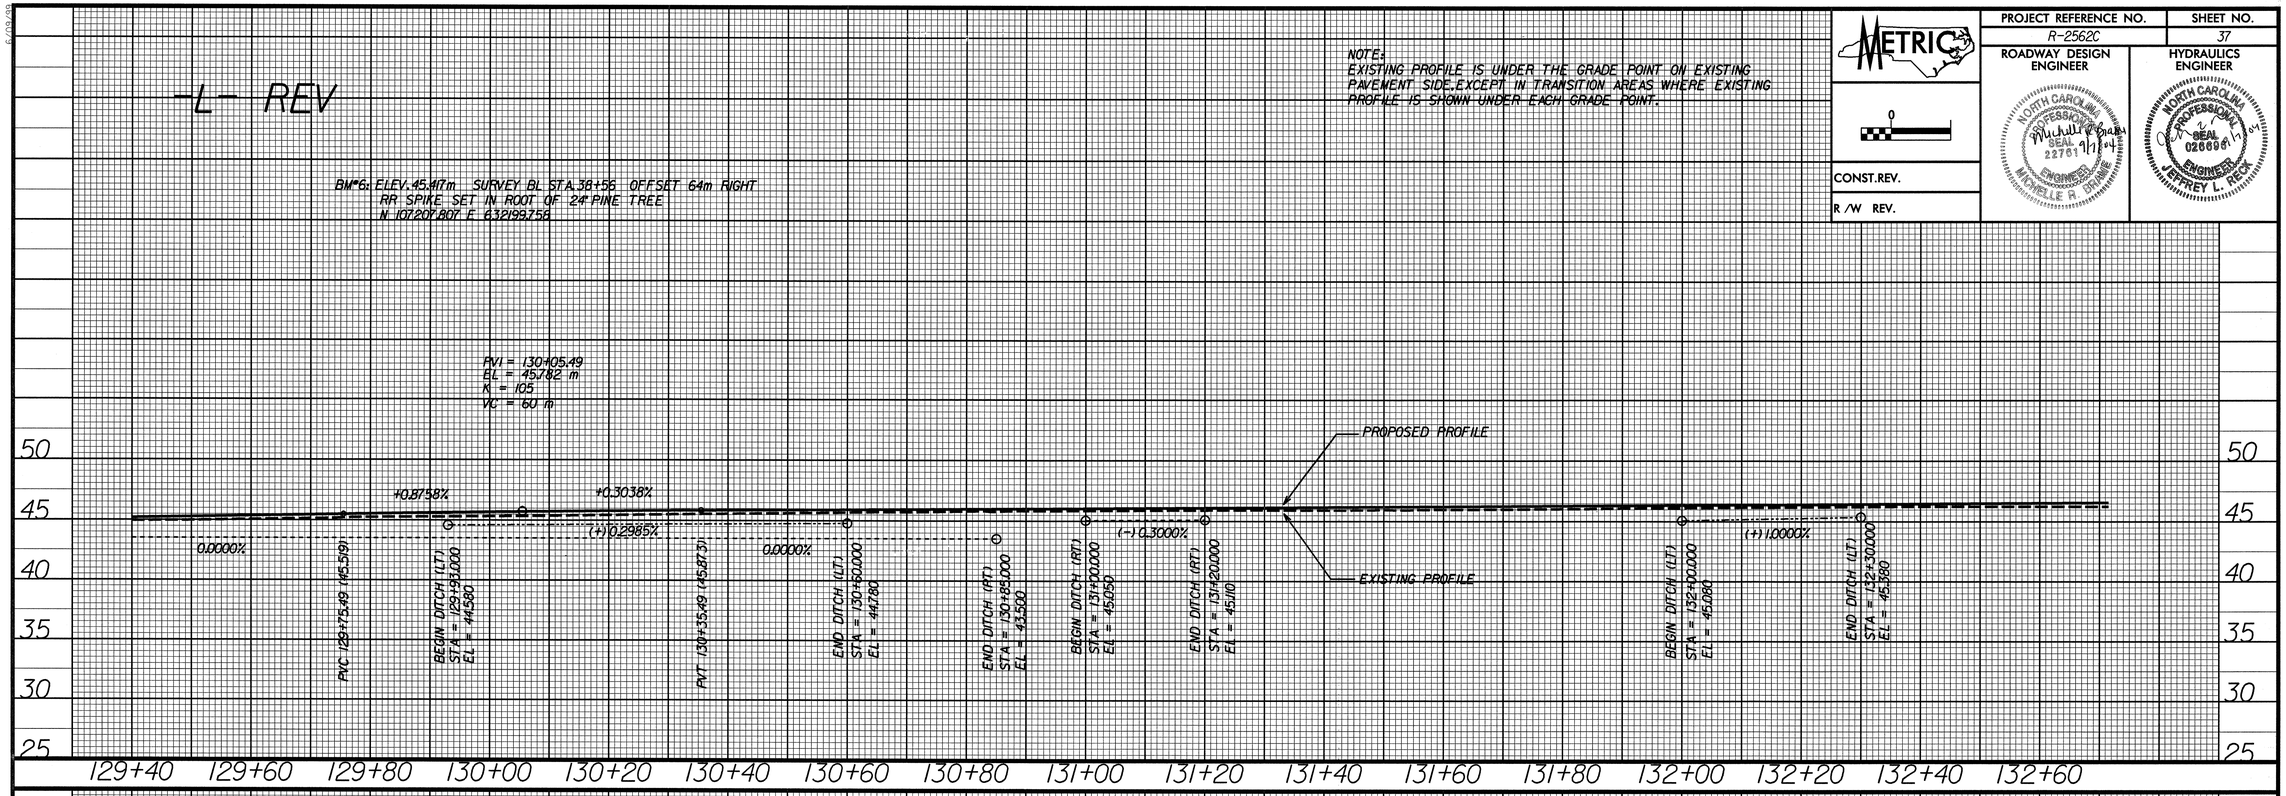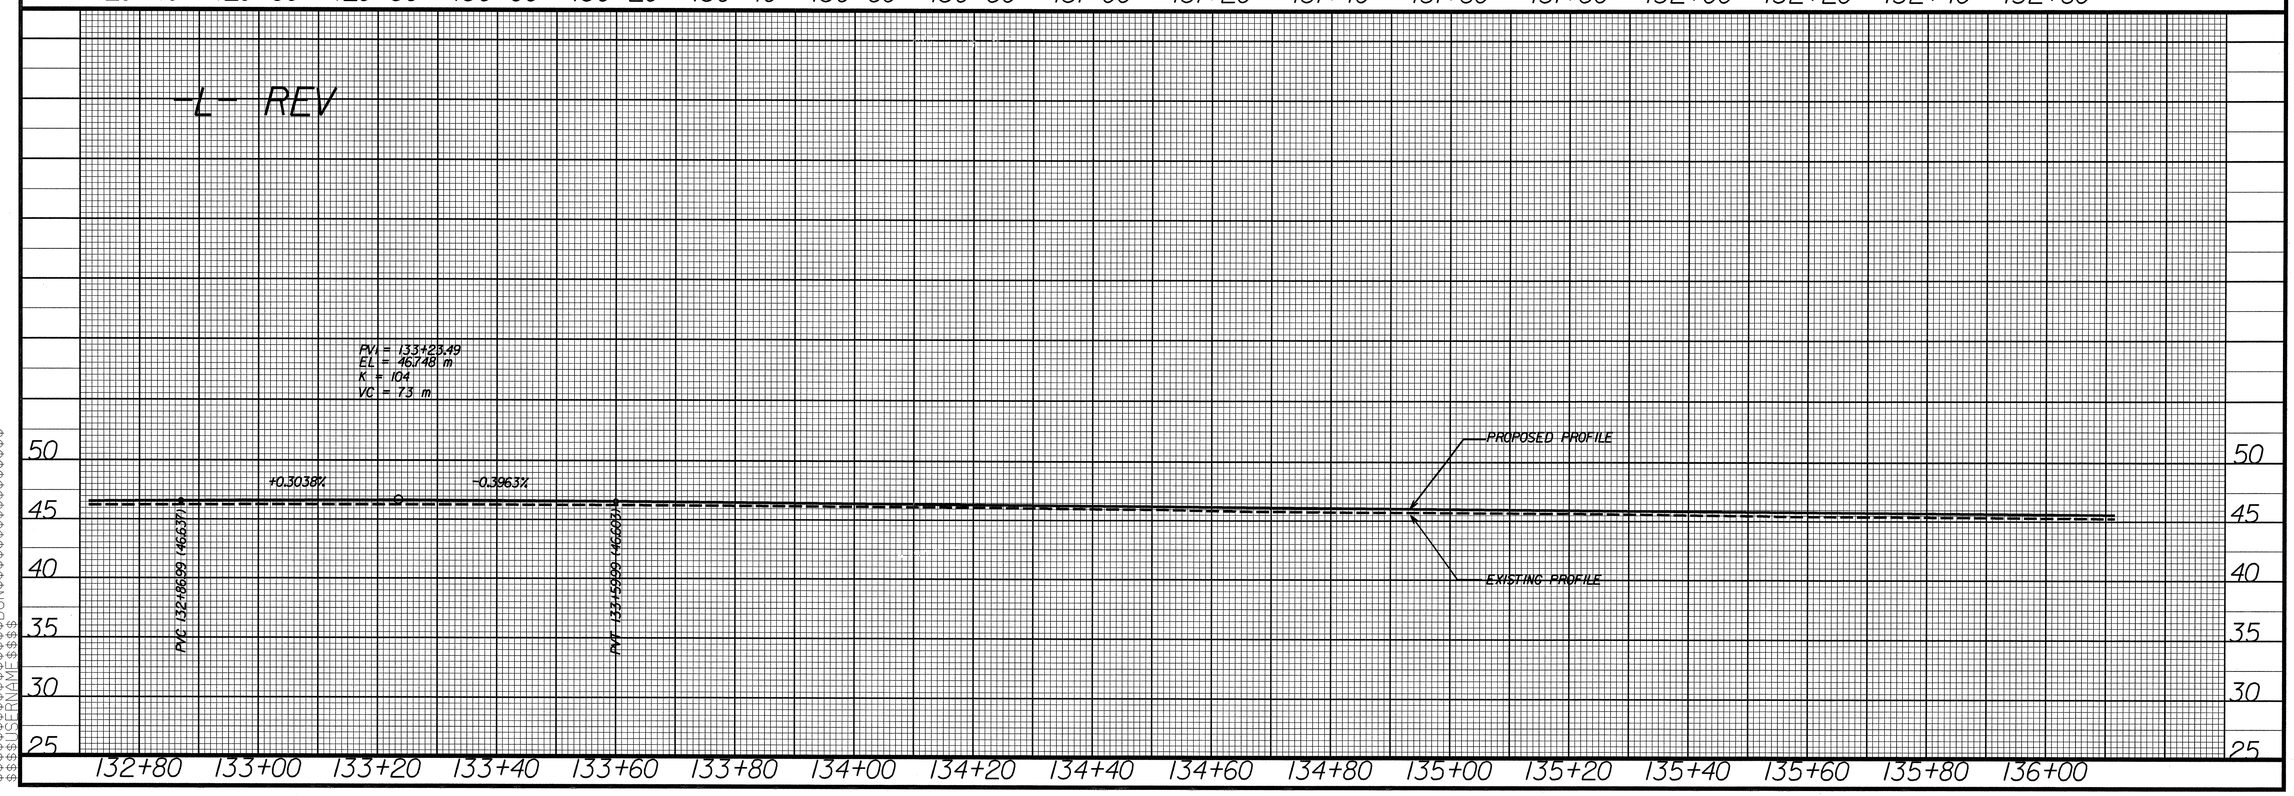
NOTE:
EXISTING PROFILE IS UNDER THE GRADE POINT ON EXISTING PAVEMENT SIDE, EXCEPT IN TRANSITION AREAS WHERE EXISTING PROFILE IS SHOWN UNDER EACH GRADE POINT.