KCI Associates of North Carolina, P.A.
SUITE 200, LANDMARK CENTER I, 4601 SIX FORKS RD.
RALEIGH, NC 27609-5210 (919) 783-9214
• ENGINEERS • PLANNERS • ECOLOGISTS

METRIC

PROJECT REFERENCE NO.	SHEET NO.
R-2562C	31
R/W SHEET NO.	
ROADWAY DESIGN ENGINEER	HYDRAULICS ENGINEER
NORTH CAROLINA PROFESSIONAL SEAL 22761 ENGINEER MICHELLE R. BRAME	NORTH CAROLINA PROFESSIONAL SEAL 026696 ENGINEER JEFFREY L. RECK

CONST.REV.

R/W REV.

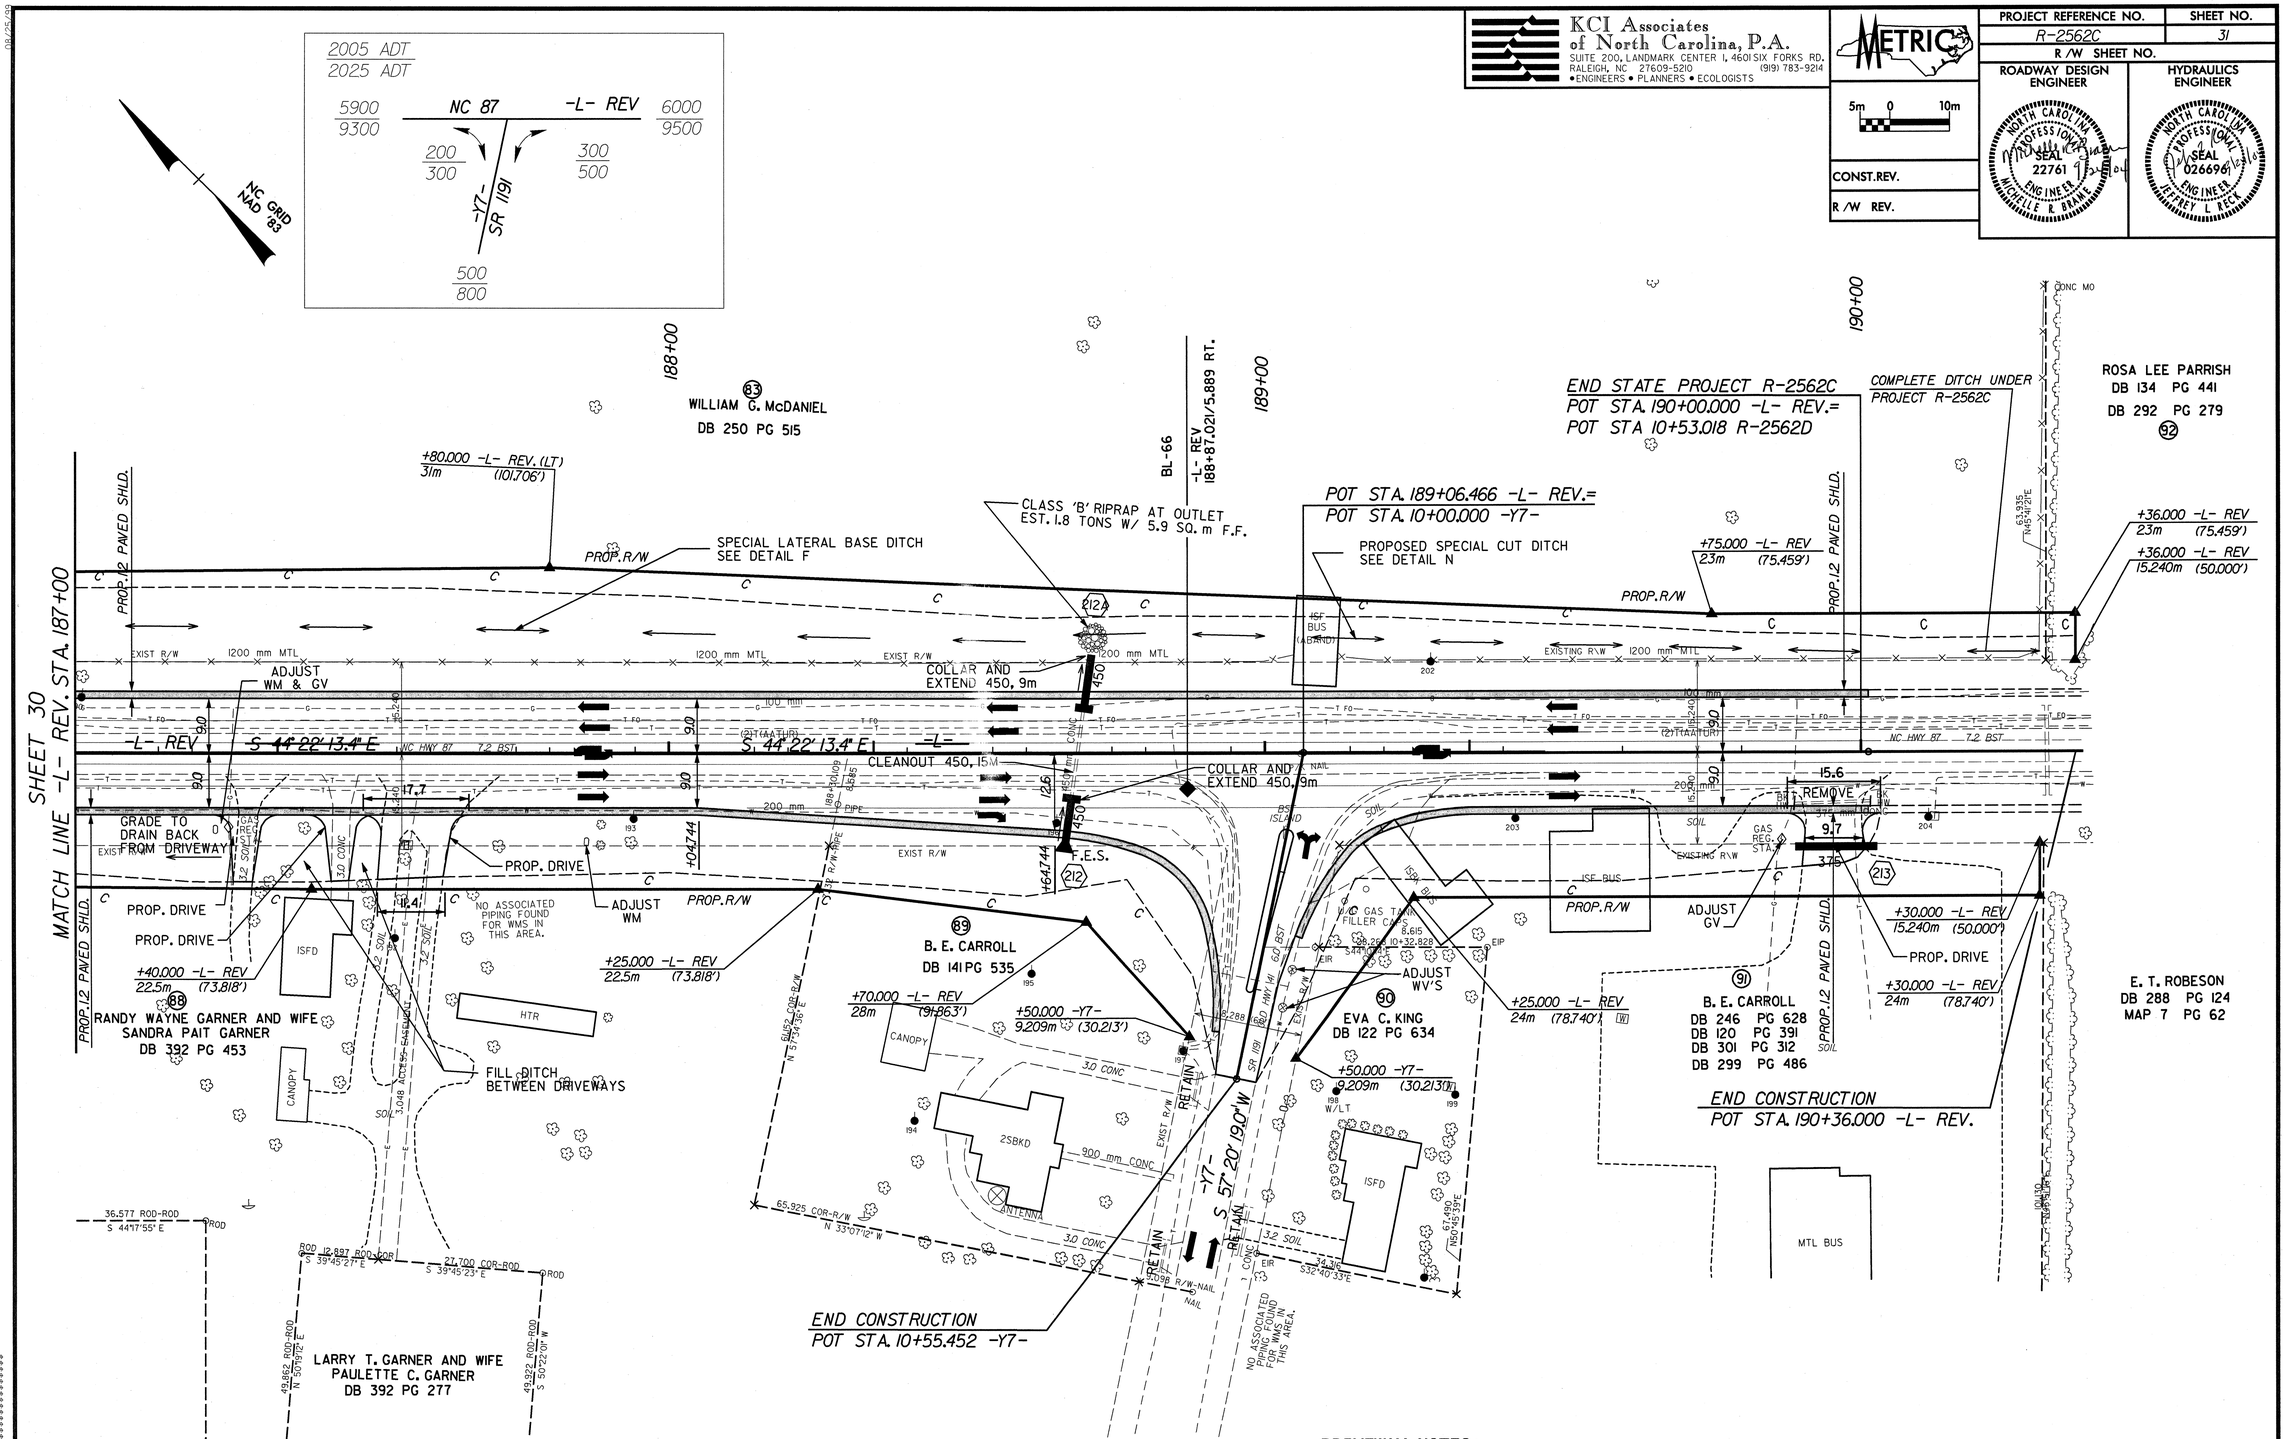

DRIVEWAY NOTES:
1. ALL PROP. DRIVEWAY RADII 3.0m UNLESS OTHERWISE SHOWN.
2. PROP. DRIVEWAY WIDTHS AT END OF RADII SHALL BE 4.9m MIN. UNLESS OTHERWISE SHOWN. TAPER DRIVEWAY TO EXISTING DRIVEWAY WIDTH.

SEE SHEET 2-B FOR -Y7- INTERSECTION DETAIL
SEE SHEET 45 FOR -L- REV. PROFILE
SEE SHEET 47 FOR -Y7- PROFILE