KCI Associates of North Carolina, P.A.
SUITE 200, LANDMARK CENTER I, 4601 SIX FORKS RD.
RALEIGH, NC 27609-5210 (919) 783-9214
•ENGINEERS • PLANNERS • ECOLOGISTS

METRIC

5m 0 10m

CONST.REV.

R /W REV.

PROJECT REFERENCE NO.	SHEET NO.
R-2562C	17
R /W SHEET NO.	

ROADWAY DESIGN ENGINEER — NORTH CAROLINA PROFESSIONAL SEAL 22761 ENGINEER MICHELLE R. BRAM

HYDRAULICS ENGINEER — NORTH CAROLINA PROFESSIONAL SEAL 026698 ENGINEER JEFFREY L. RECK

NC GRID NAD '83

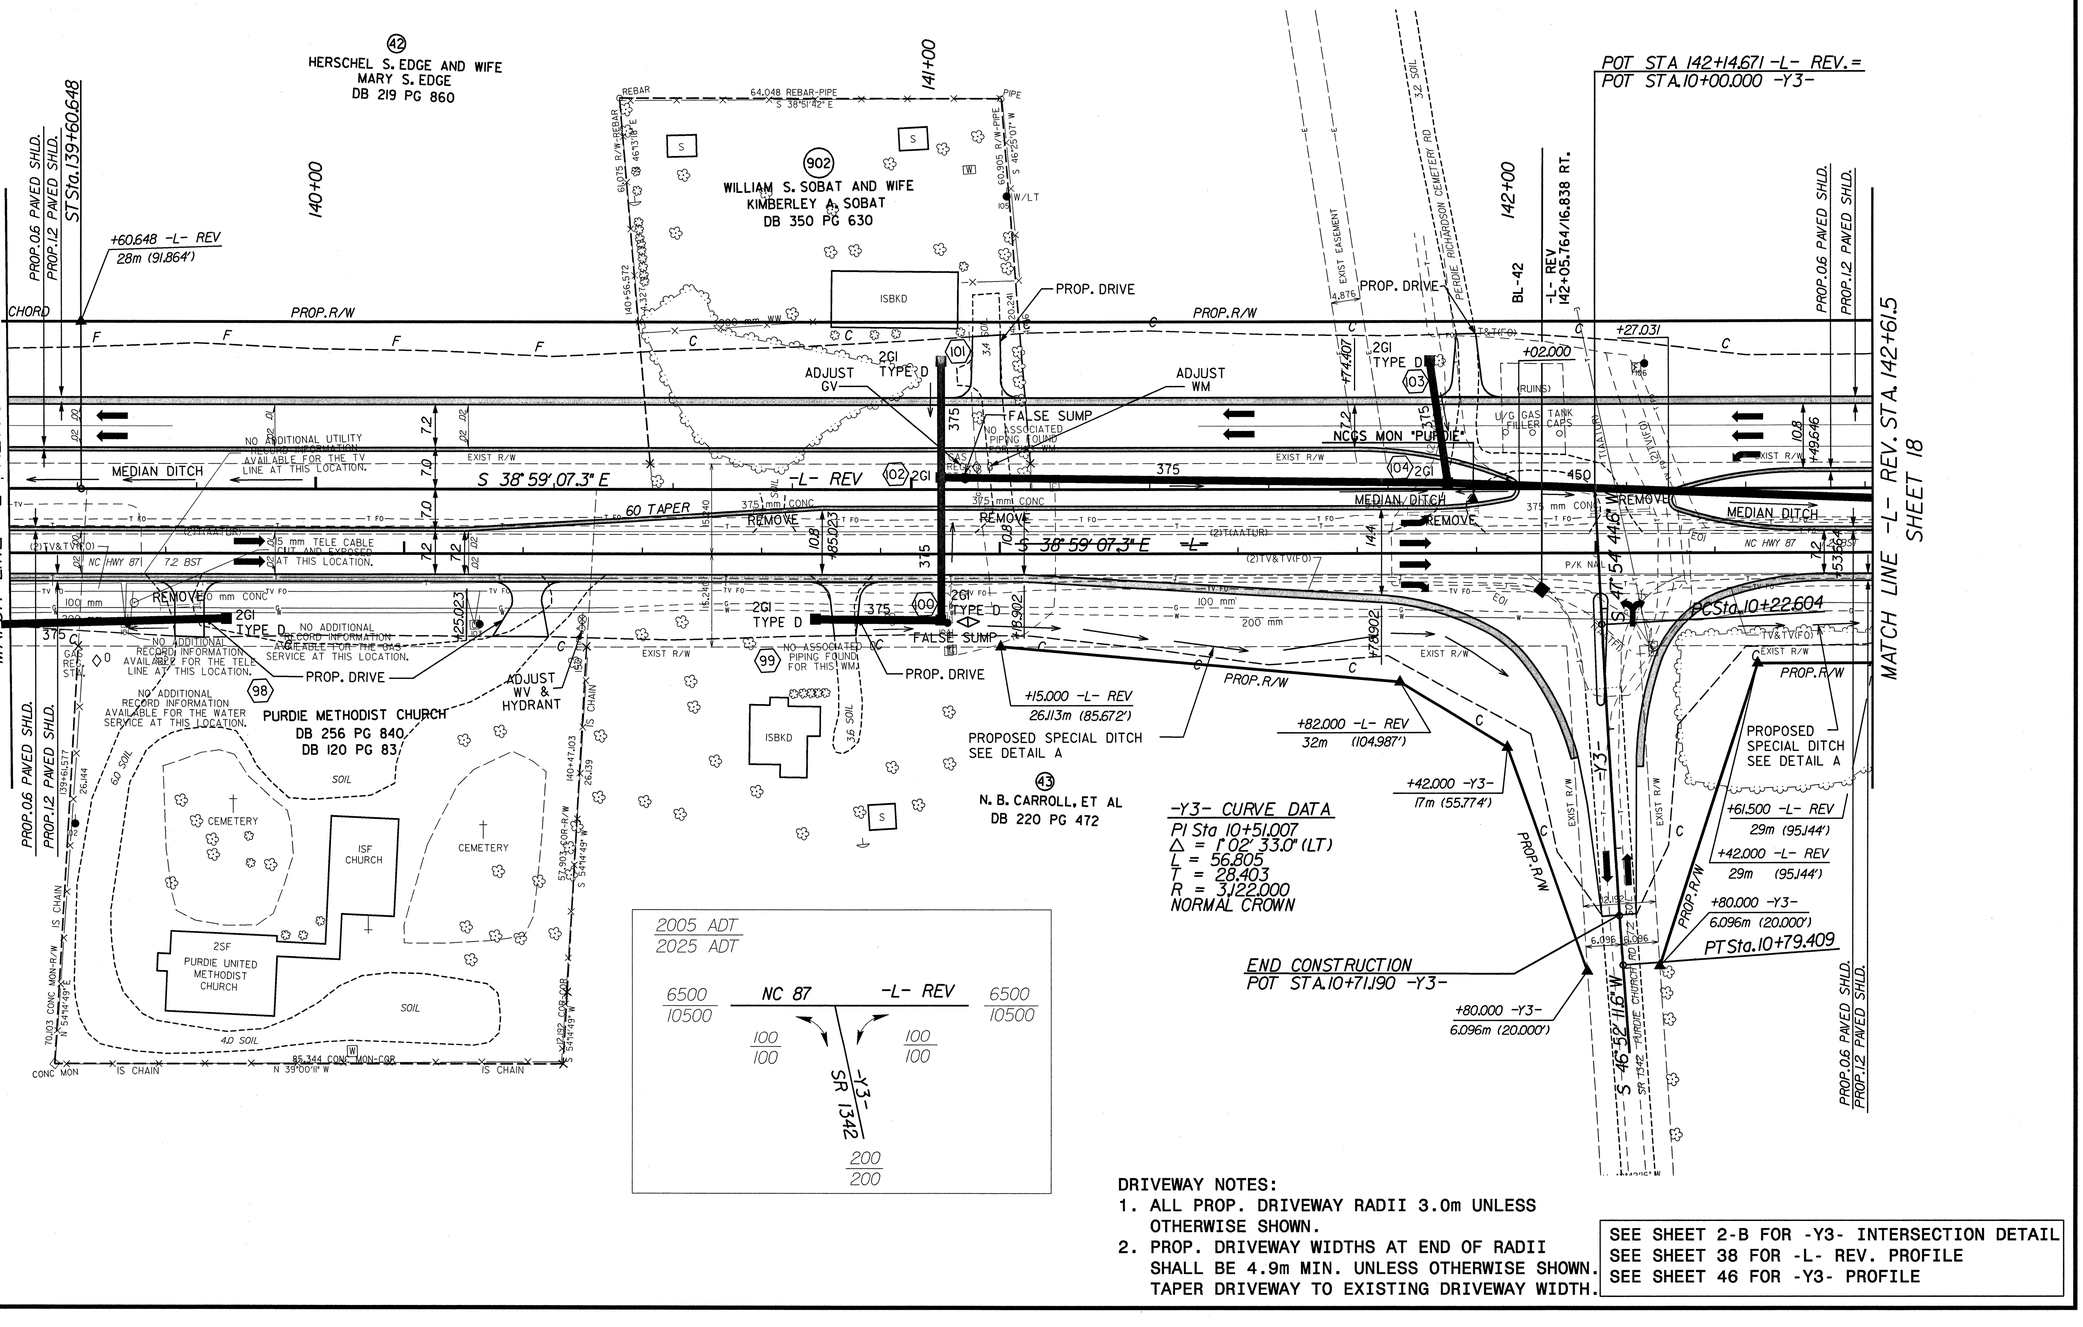

DRIVEWAY NOTES:
1. ALL PROP. DRIVEWAY RADII 3.0m UNLESS OTHERWISE SHOWN.
2. PROP. DRIVEWAY WIDTHS AT END OF RADII SHALL BE 4.9m MIN. UNLESS OTHERWISE SHOWN. TAPER DRIVEWAY TO EXISTING DRIVEWAY WIDTH.

SEE SHEET 2-B FOR -Y3- INTERSECTION DETAIL
SEE SHEET 38 FOR -L- REV. PROFILE
SEE SHEET 46 FOR -Y3- PROFILE