KCI Associates of North Carolina, P.A.
SUITE 200, LANDMARK CENTER I, 4601 SIX FORKS RD.
RALEIGH, NC 27609-5210 (919) 783-9214
•ENGINEERS • PLANNERS • ECOLOGISTS

METRIC

5m 0 10m

CONST.REV.

R /W REV.

PROJECT REFERENCE NO.	SHEET NO.
R-2562C	8
R /W SHEET NO.	

ROADWAY DESIGN ENGINEER

NORTH CAROLINA PROFESSIONAL SEAL 22761 ENGINEER MICHELLE R. BRAMS

HYDRAULICS ENGINEER

NORTH CAROLINA PROFESSIONAL SEAL 026698 ENGINEER JEFFREY L. RECK

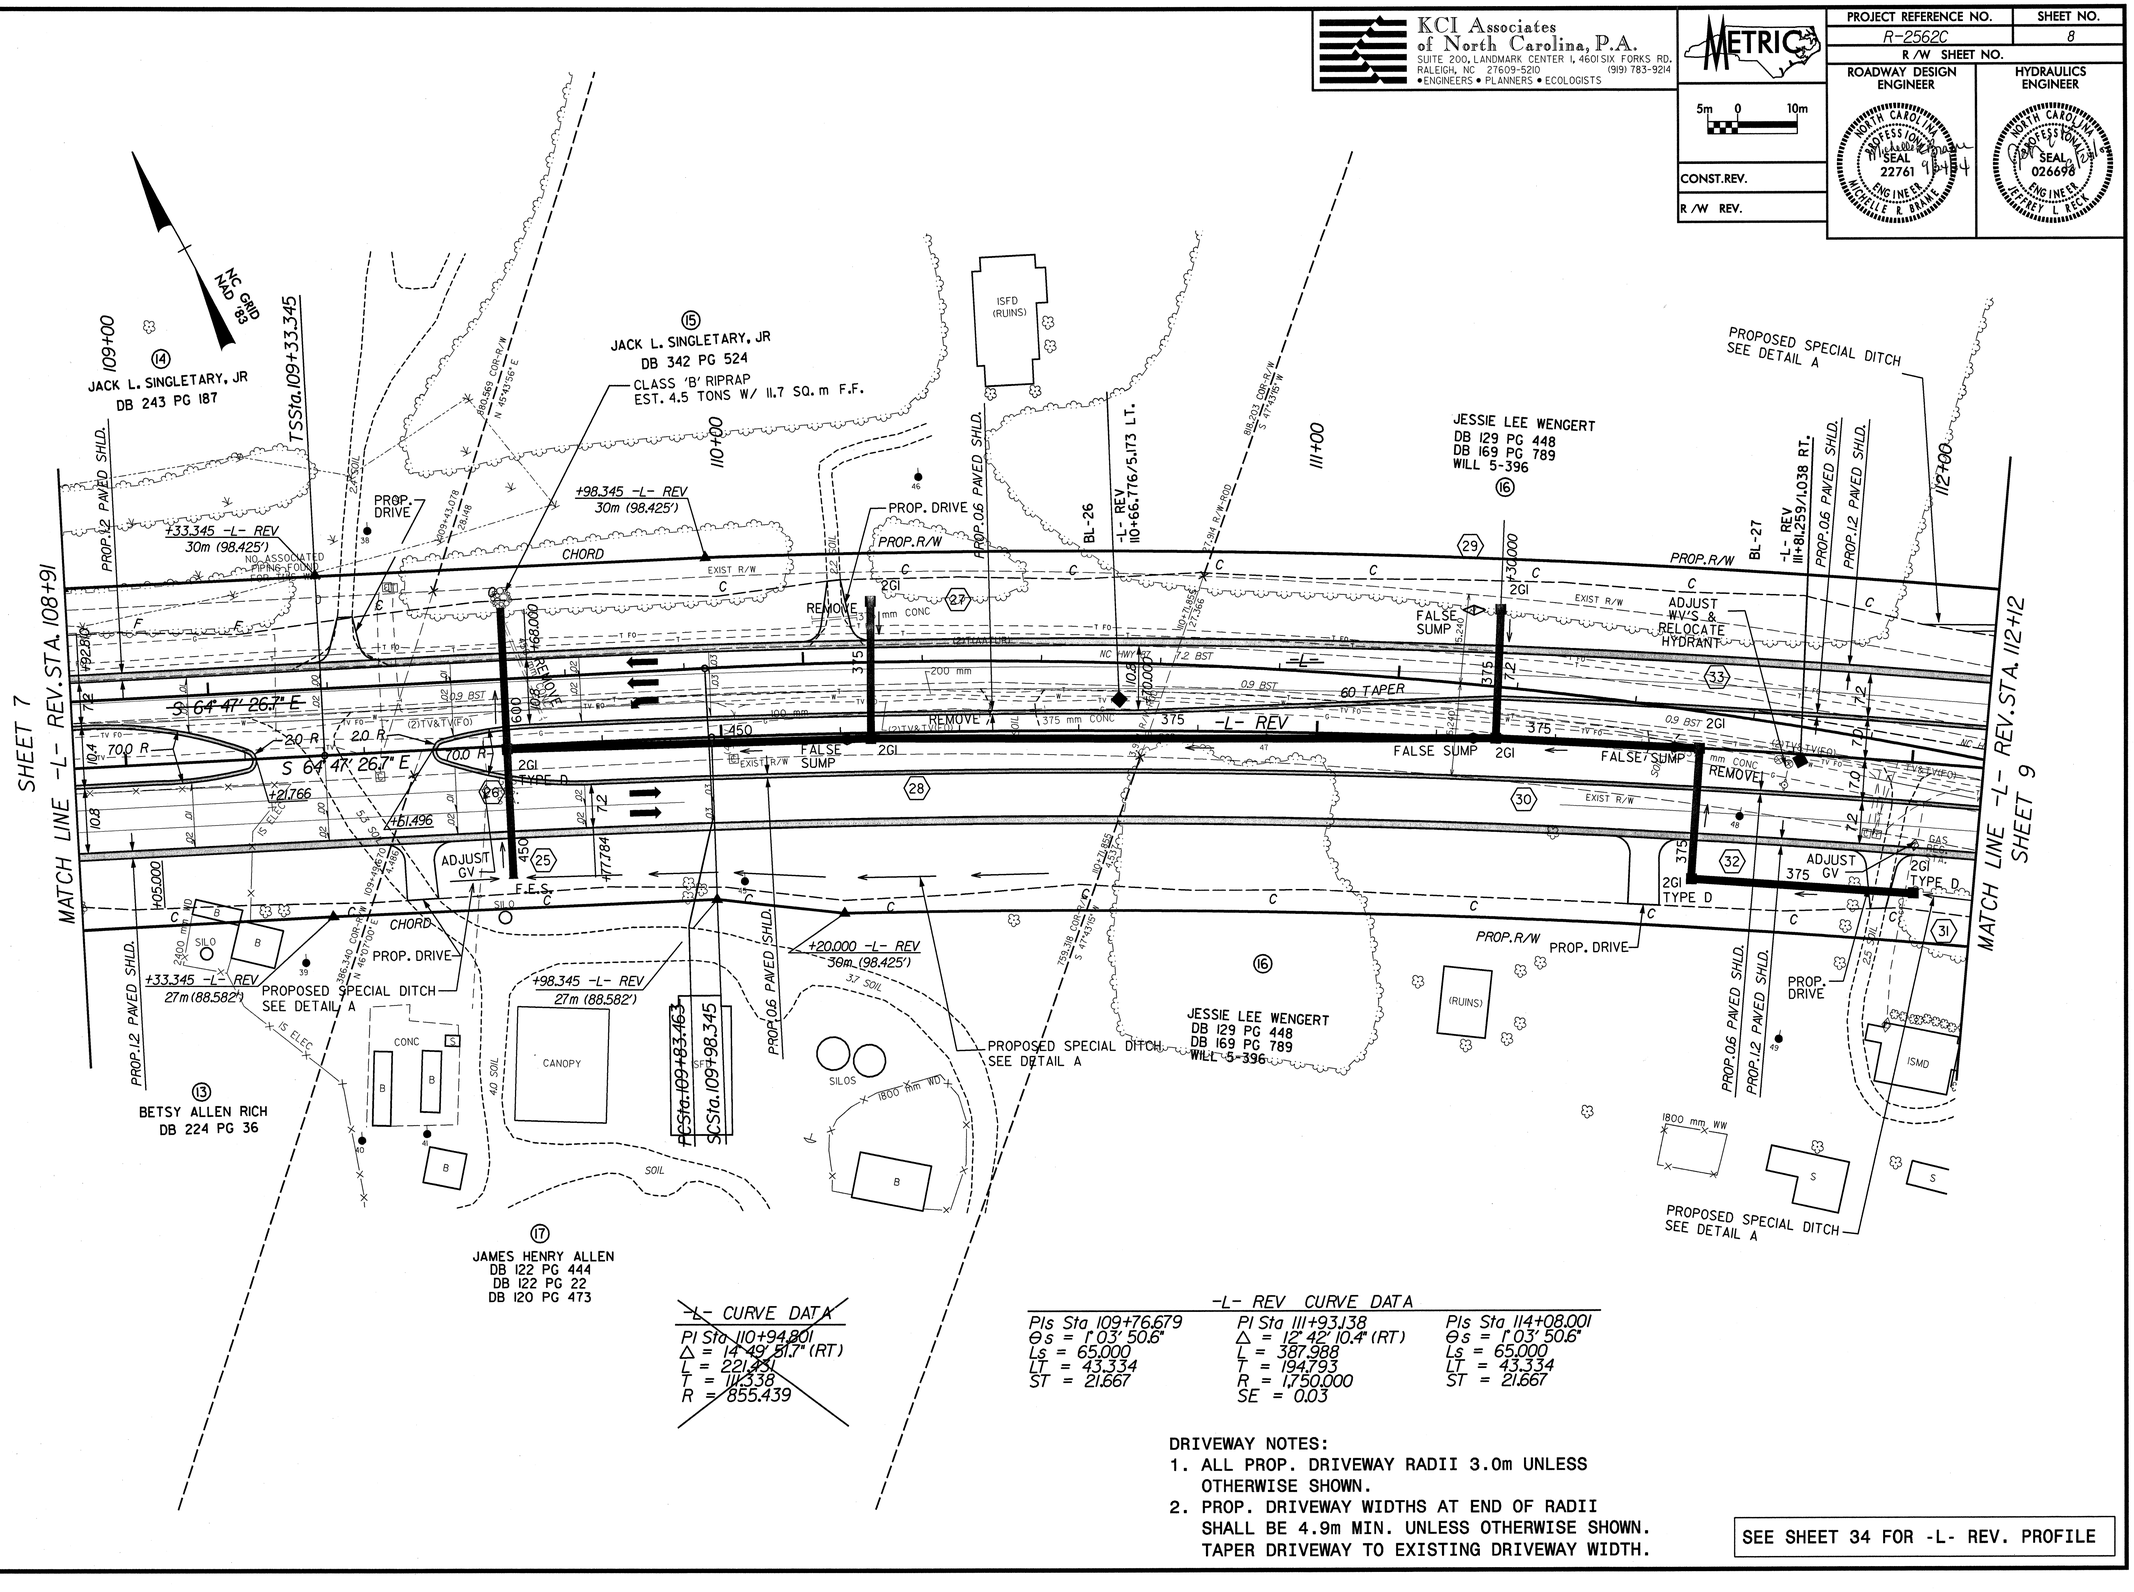

-L- CURVE DATA

PI Sta 110+94.801
Δ = 14° 49' 51.7" (RT)
Ls = 221.431
T = 111.338
R = 855.439

-L- REV CURVE DATA

PIs Sta 109+76.679	PI Sta 111+93.138	PIs Sta 114+08.001
Θs = 1° 03' 50.6"	Δ = 12° 42' 10.4" (RT)	Θs = 1° 03' 50.6"
Ls = 65.000	L = 387.988	Ls = 65.000
LT = 43.334	T = 194.793	LT = 43.334
ST = 21.667	R = 1750.000	ST = 21.667
	SE = 0.03	

DRIVEWAY NOTES:
1. ALL PROP. DRIVEWAY RADII 3.0m UNLESS OTHERWISE SHOWN.
2. PROP. DRIVEWAY WIDTHS AT END OF RADII SHALL BE 4.9m MIN. UNLESS OTHERWISE SHOWN. TAPER DRIVEWAY TO EXISTING DRIVEWAY WIDTH.

SEE SHEET 34 FOR -L- REV. PROFILE