KCI Associates of North Carolina, P.A.
SUITE 200, LANDMARK CENTER I, 4601 SIX FORKS RD.
RALEIGH, NC 27609-5210 (919) 783-9214
• ENGINEERS • PLANNERS • ECOLOGISTS

METRIC

PROJ. REFERENCE NO.	SHEET NO.
R-2562C	TCP-10

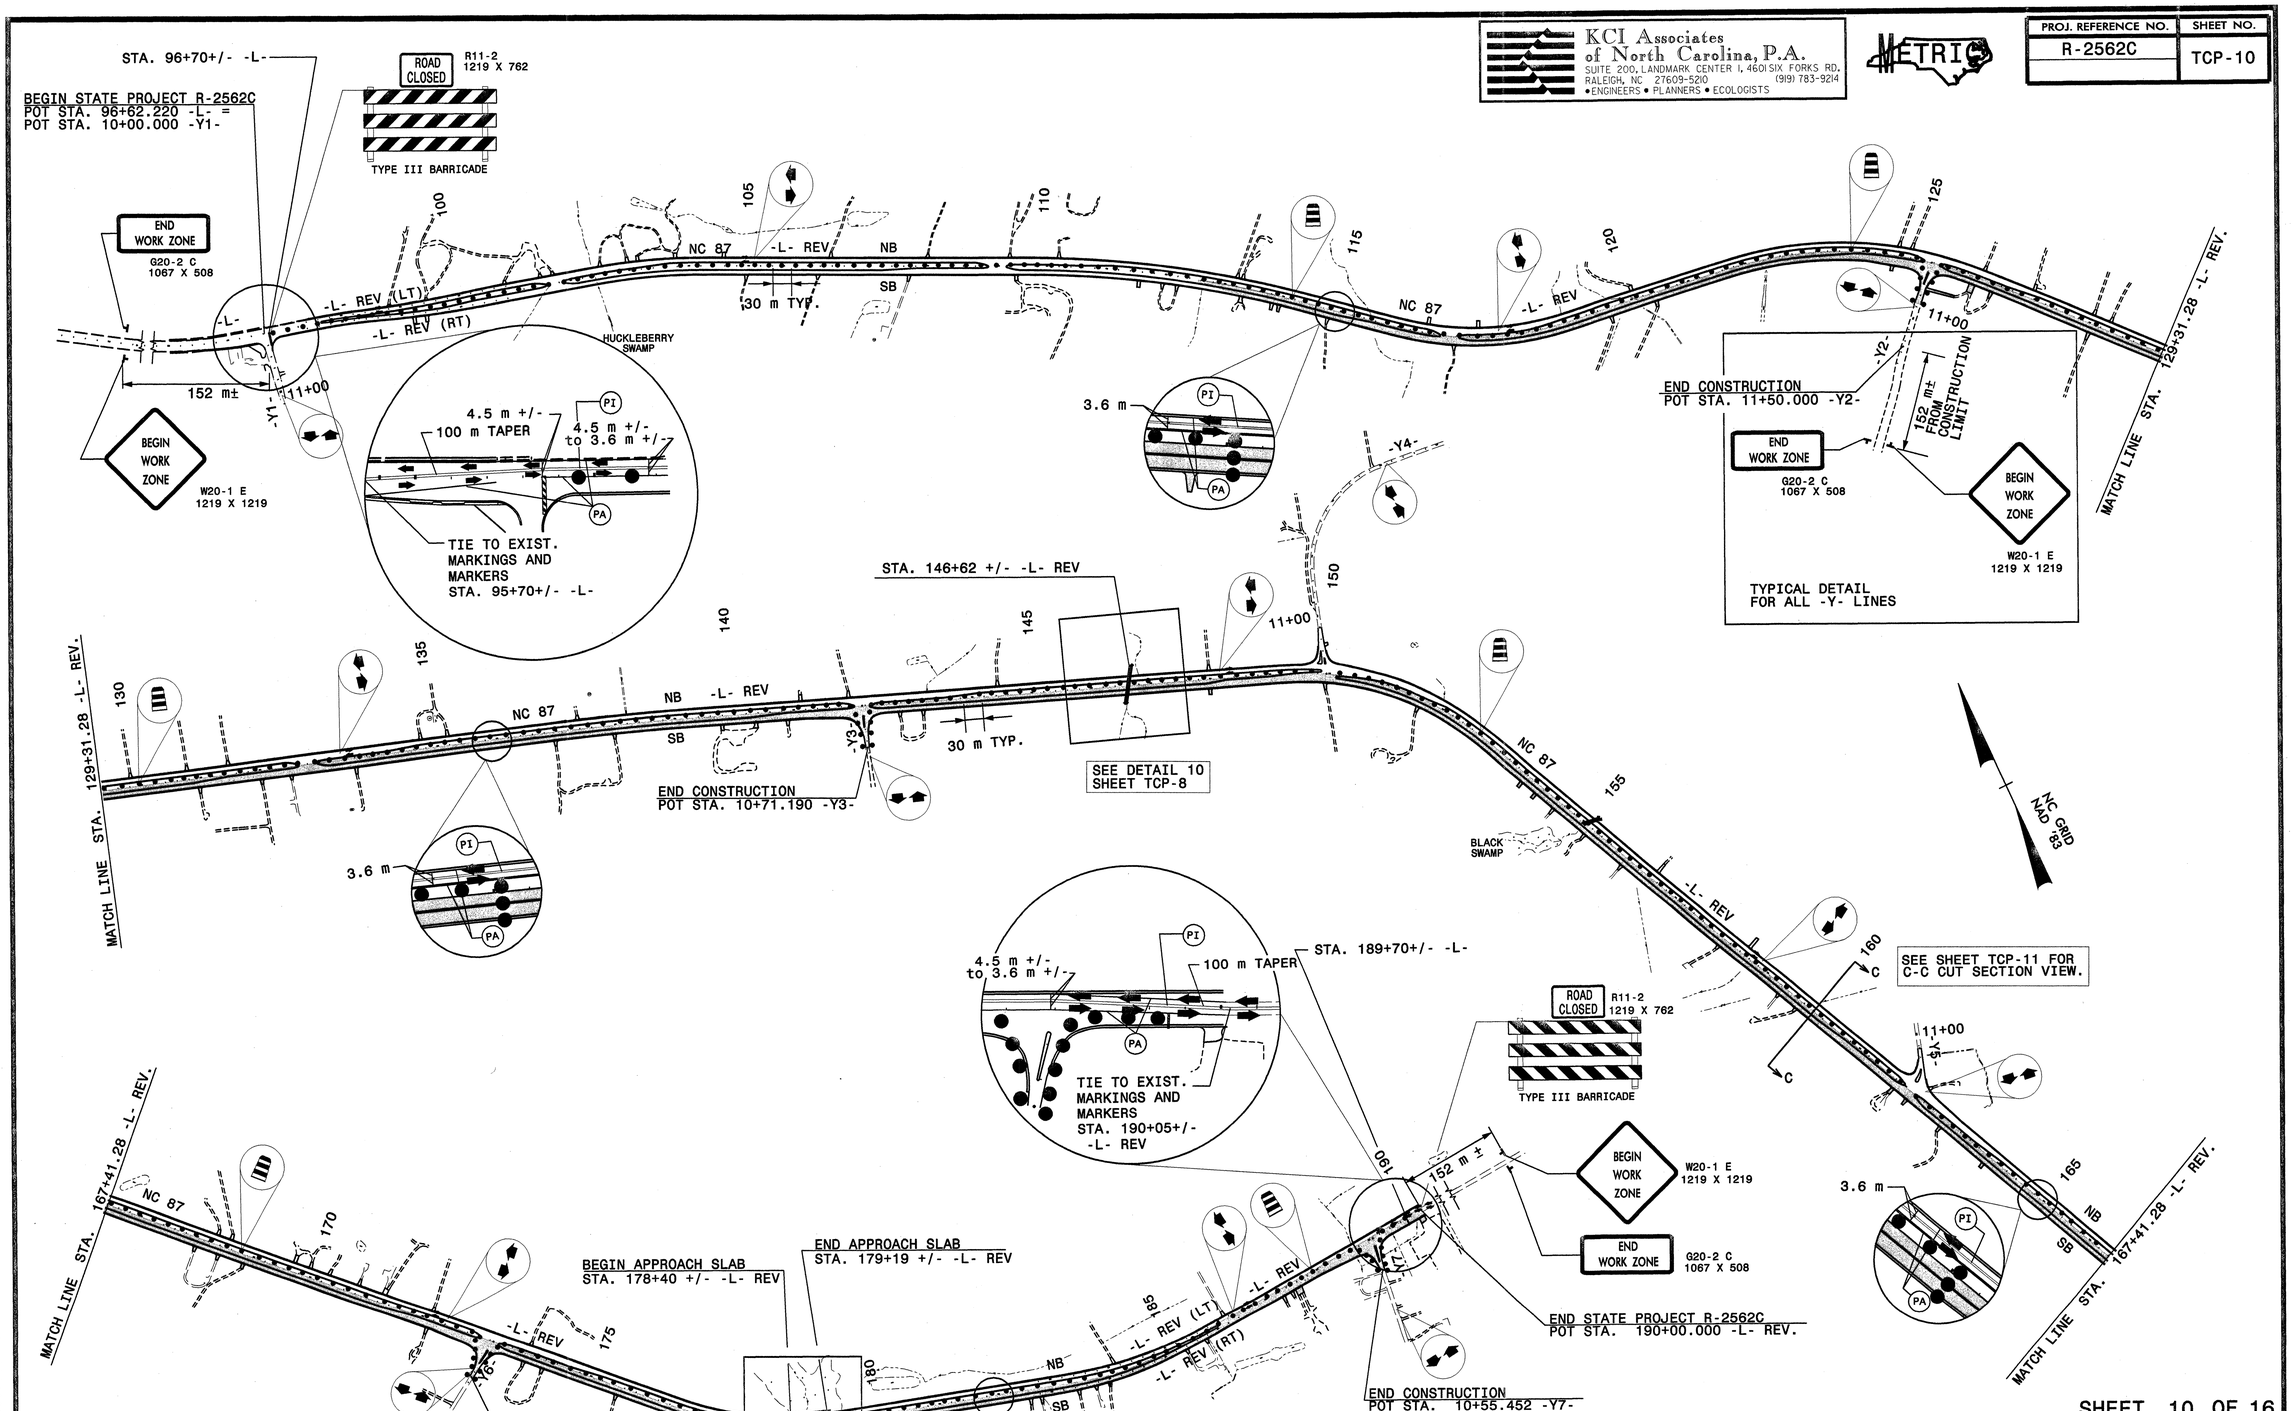

SEE SHEET TCP-11 FOR TEMPORARY PAVEMENT MARKING SCHEDULE

SHEET 10 OF 16

LEGEND

PROP. CONSTRUCTION

PROP. TRAFFIC FLOW

APPROVED: Michelle R. Brame DATE: 8/31/04

SEAL

NORTH CAROLINA PROFESSIONAL SEAL 22761 ENGINEER MICHELLE R. BRAME

PHASE II OVERVIEW

SCALE:	1:5000
DATE:	8-31-04
DWG. BY:	GS
DESIGN BY:	MRB
REVIEWED BY:	MRB

DIVISION OF HIGHWAYS
STATEWIDE TRAFFIC ENGINEERING & SAFETY SYSTEMS UNIT
TRAFFIC OPERATIONS GROUP

REVISIONS

CADD FILE: r2562c_10.tcp

$$$$$$$$SYSTIME$$$$$$
$$$$$$$$$$$$$$$$DGN$$$$$$$$$$$$$$$$
$$$$USERNAME$$$$