KCI Associates of North Carolina, P.A.
SUITE 200, LANDMARK CENTER I, 4601 SIX FORKS RD.
RALEIGH, NC 27609-5210 (919) 783-9214
•ENGINEERS • PLANNERS • ECOLOGISTS

METRIC

PROJ. REFERENCE NO.	SHEET NO.
R-2562C	TCP-6

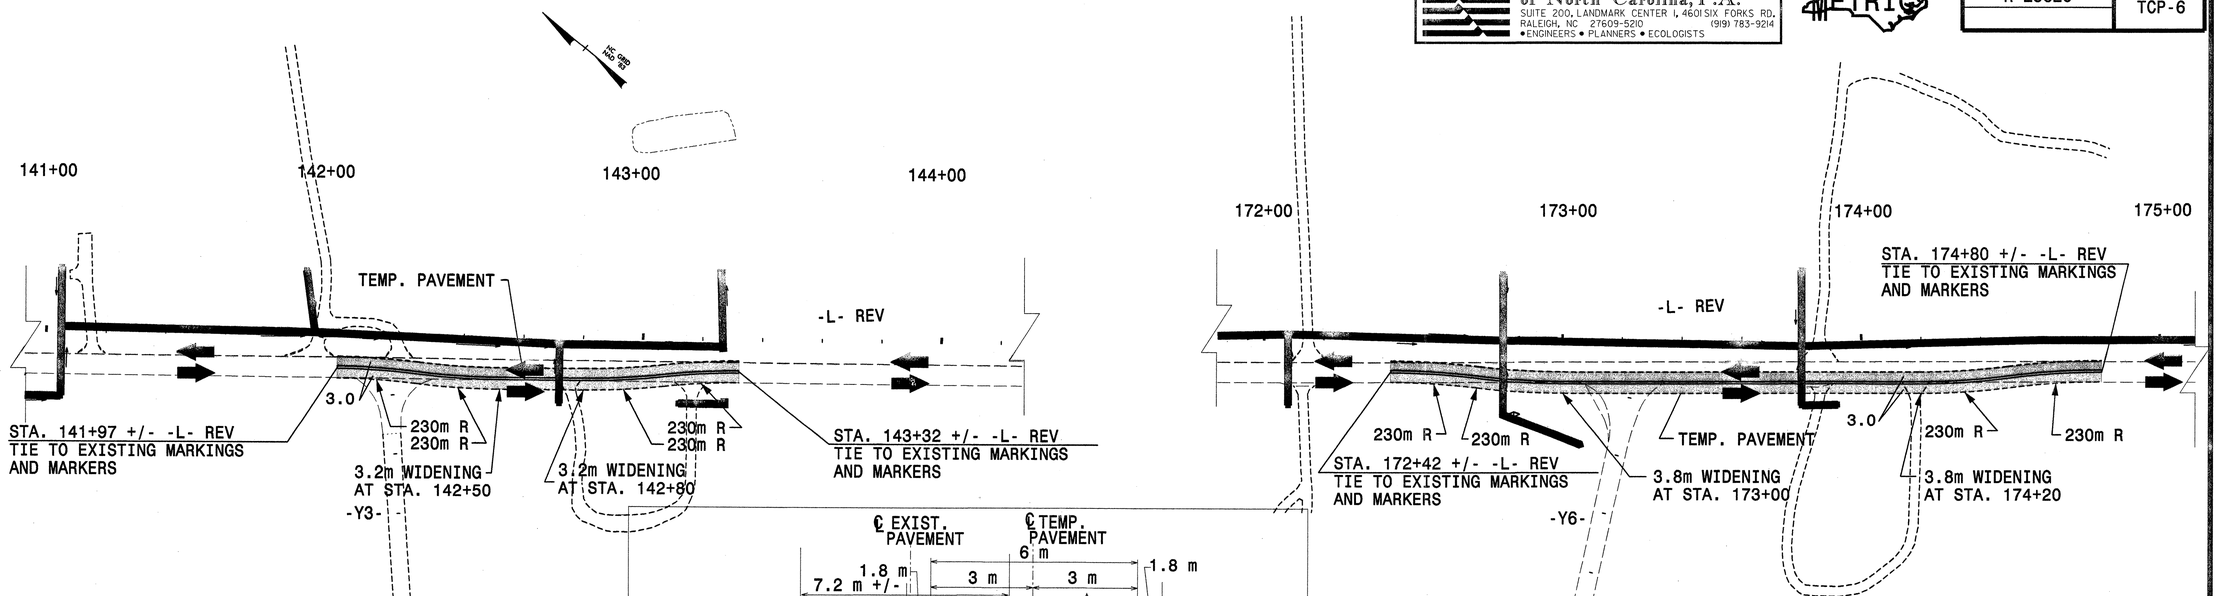

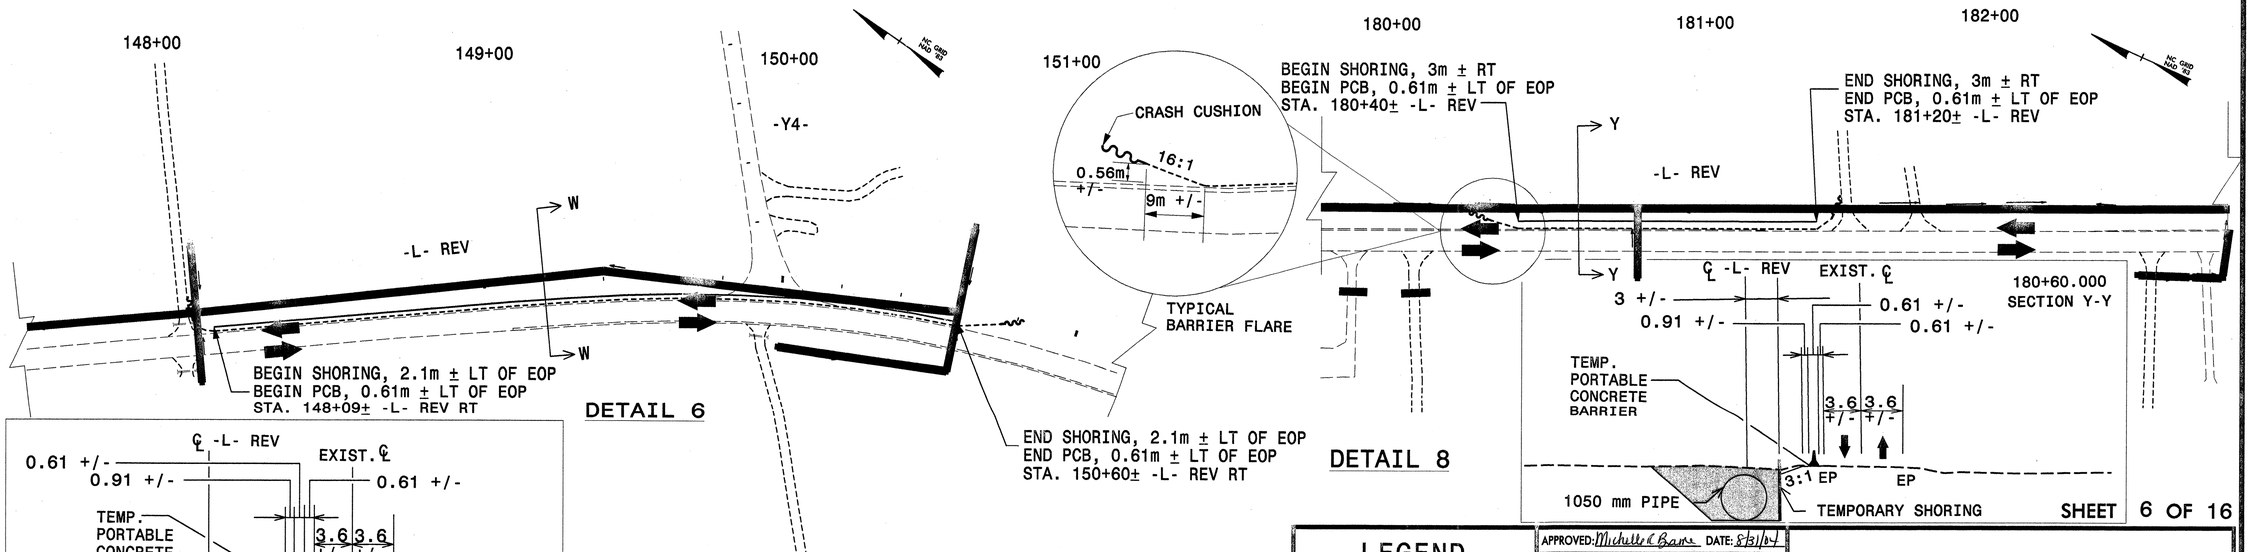

LEGEND

PROP. CONSTRUCTION

PROP. TRAFFIC FLOW

APPROVED: Michelle R Bass DATE: 8/31/04

SEAL

NORTH CAROLINA PROFESSIONAL SEAL 22761 ENGINEER MICHELLE R. BASS

DETAILS 5,6,7 & 8

SCALE:	1:1000
DATE:	8-31-04
DWG. BY:	GS
DESIGN BY:	MRB
REVIEWED BY:	MRB

DIVISION OF HIGHWAYS ENGINEERING BRANCH TRAFFIC ENGINEERING BRANCH

REVISIONS

CADD FILE: R2562C_6.TCP

SHEET 6 OF 16

$$$$$$$SYSTIME$$$$$$
$$$$$$$$$$$$$$$$$$$$DGN$$$$$$$$$$$$$$$$$$$$
$$$$USERNAME$$$$