PROJECT REFERENCE NO.	SHEET NO.
R-2562C	U0-13

UTILITIES BY OTHERS

METRIC
5 0 10
SCALE

NOTE:
ALL PROPOSED UTILITY WORK SHOWN ON THIS SHEET WILL BE DONE BY OTHERS

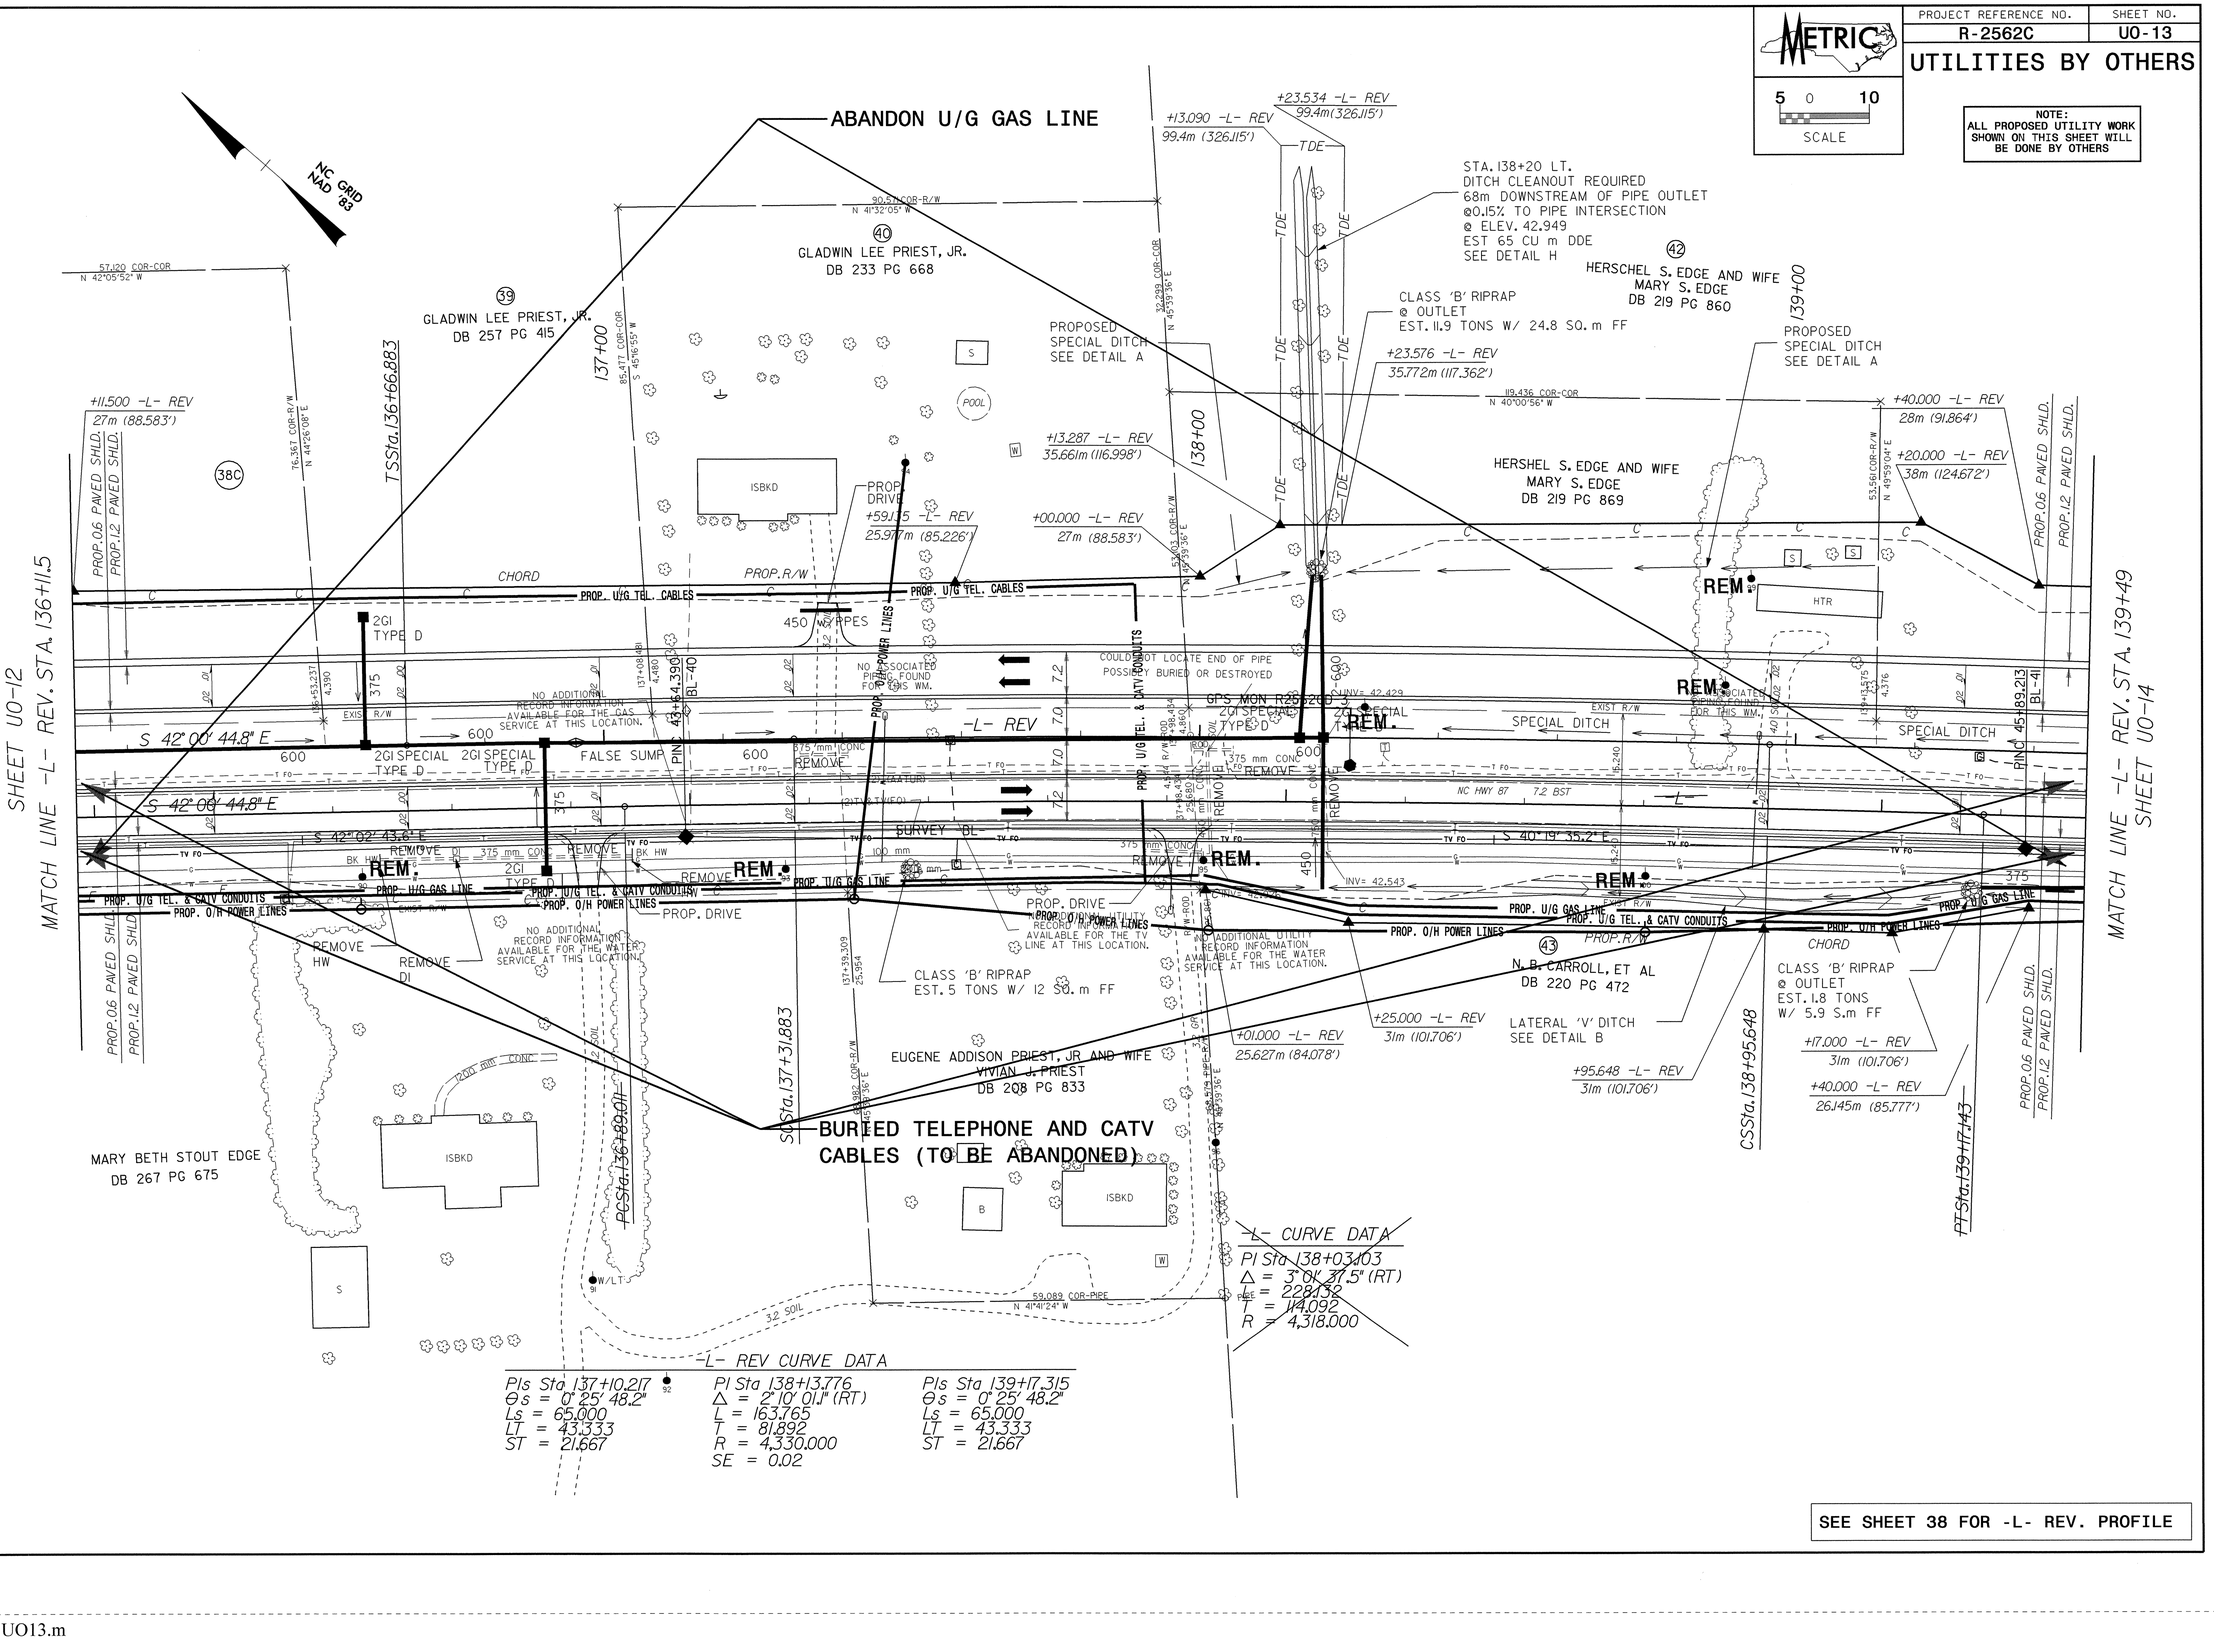

SEE SHEET 38 FOR -L- REV. PROFILE

29-SEP-2004 15:22
R:\Utilities\Projects\Proj\U013.pzsh
sgudbois
At DS214555