042657

METRIC

5 0 10
SCALE

PROJECT REFERENCE NO.	SHEET NO.
R-2562C	UC-6
DESIGNED BY: CSG	
DRAWN BY: CSG	
CHECKED BY:	
APPROVED BY:	
REVISED:	

NORTH CAROLINA DEPARTMENT OF TRANSPORTATION
DESIGN SERVICES UNIT
PHONE:(919)250-4128
FAX:(919)250-4119

NORTH CAROLINA PROFESSIONAL SEAL 10157 ENGINEER RONALD B. WILKINS
10/11/04
UTILITY CONSTRUCTION PLANS ONLY

UTILITY CONSTRUCTION

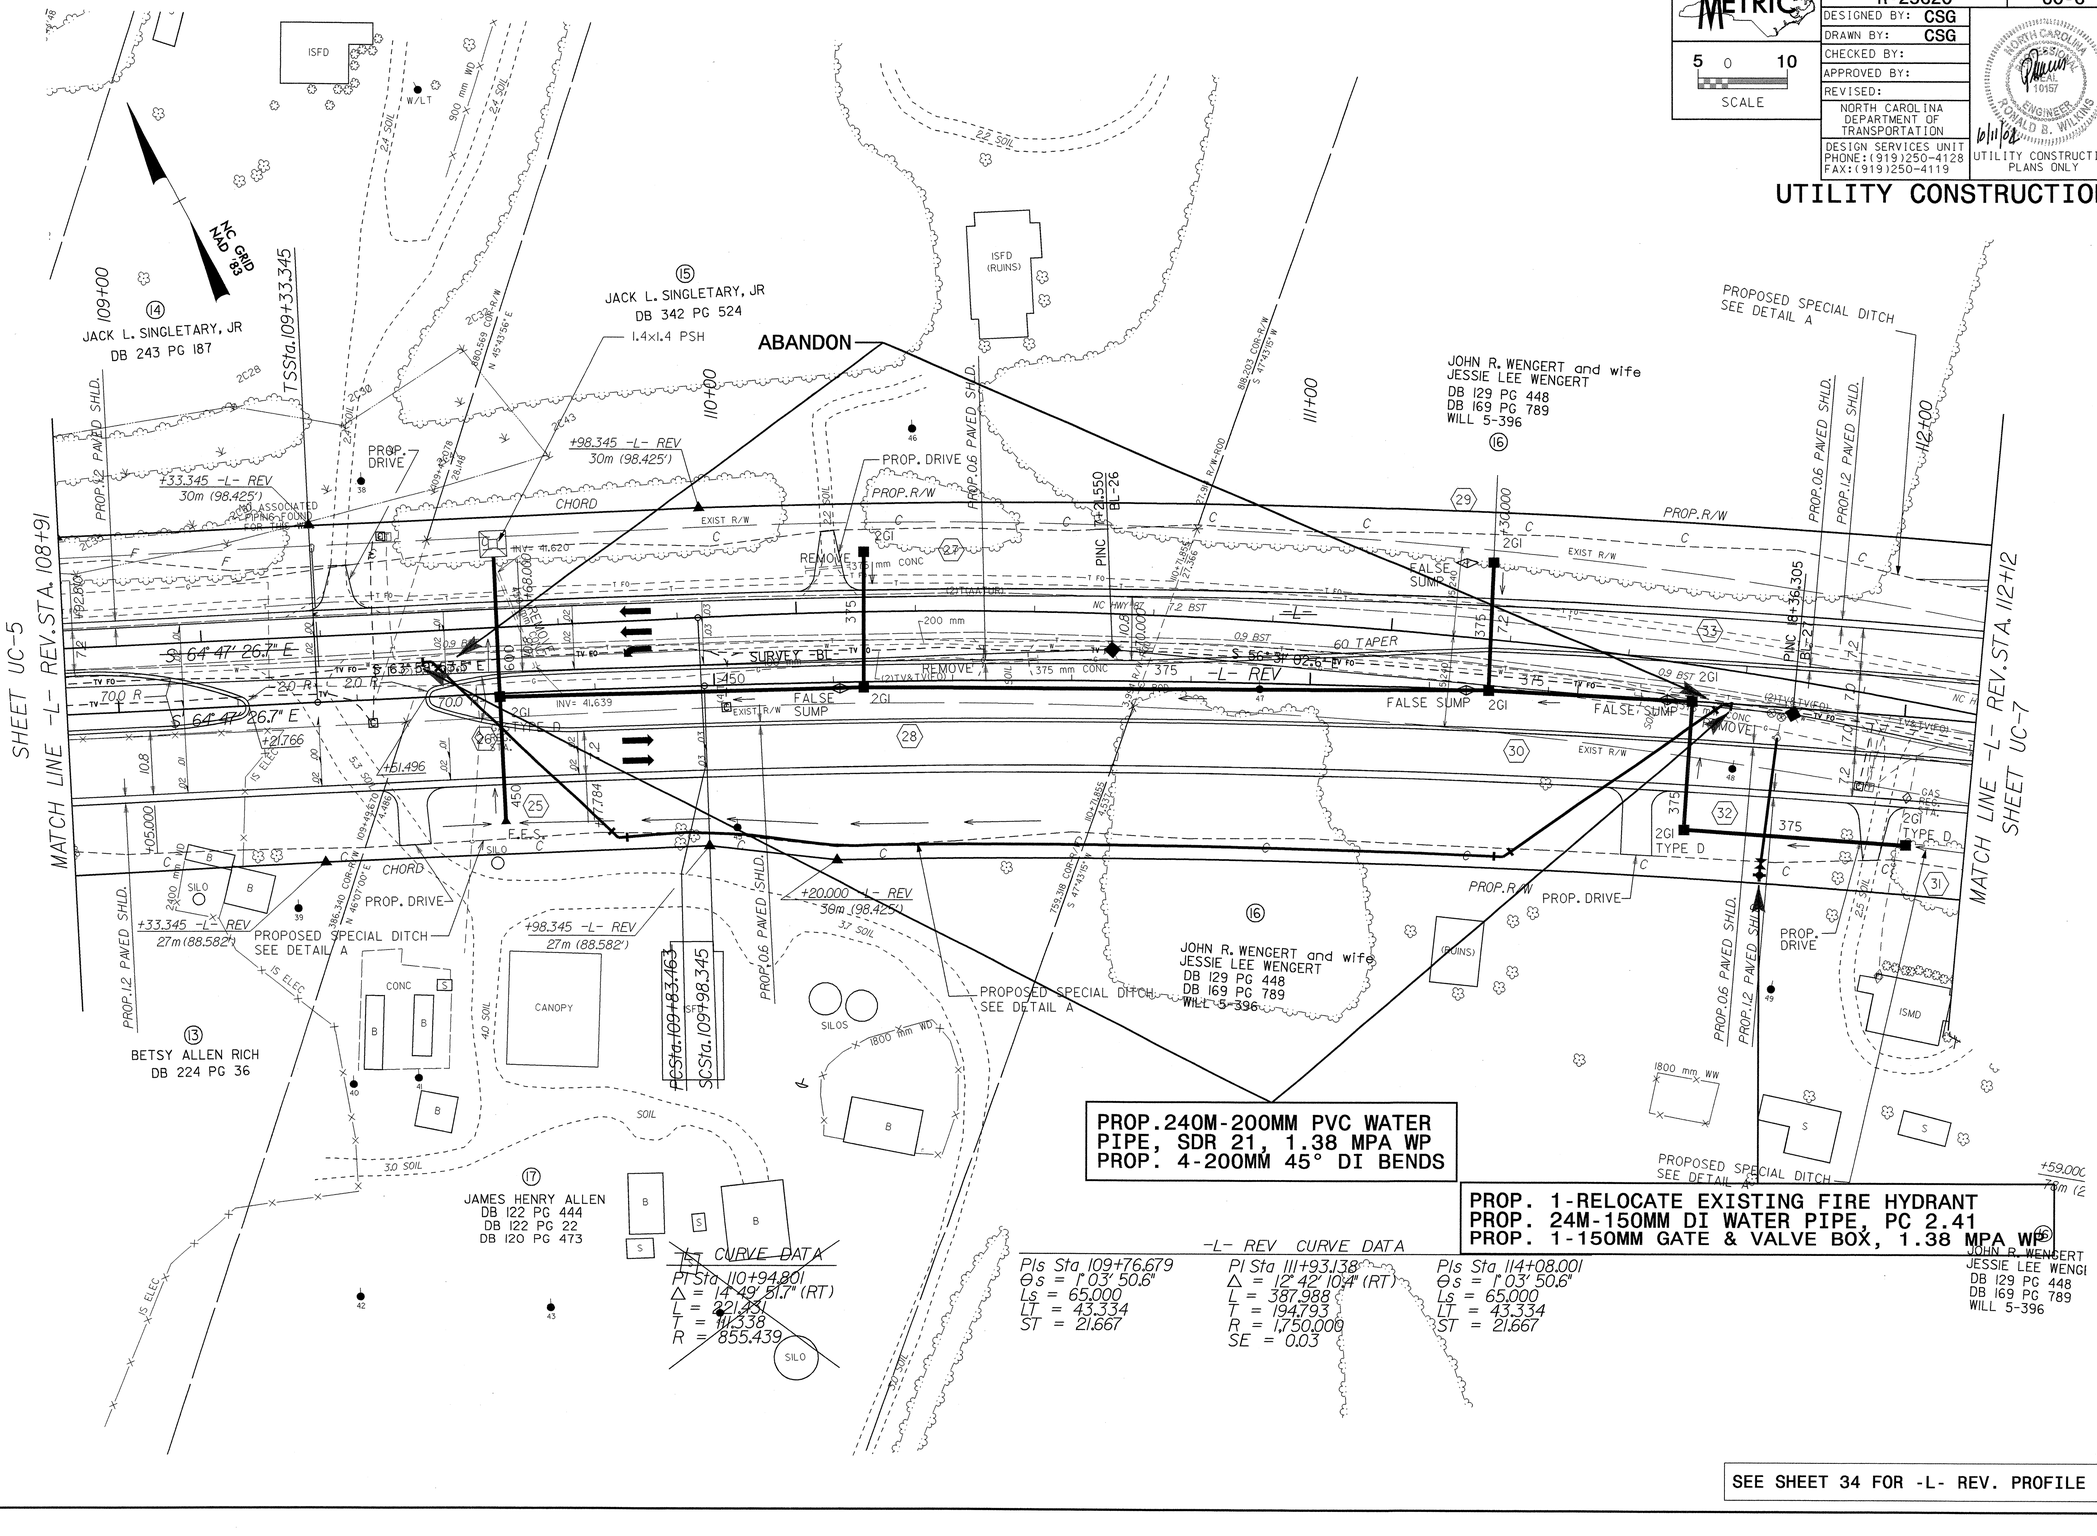

ILOCT-2004 08:38
sgodbold N:\Highway\Projects\Proj\UC6805.psh