PROJECT REFERENCE NO.	SHEET NO.
R-2562C	UC-5

DESIGNED BY: CSG
DRAWN BY: CSG
CHECKED BY:
APPROVED BY:
REVISED:

NORTH CAROLINA DEPARTMENT OF TRANSPORTATION
DESIGN SERVICES UNIT
PHONE:(919)250-4128
FAX:(919)250-4119

UTILITY CONSTRUCTION PLANS ONLY

UTILITY CONSTRUCTION

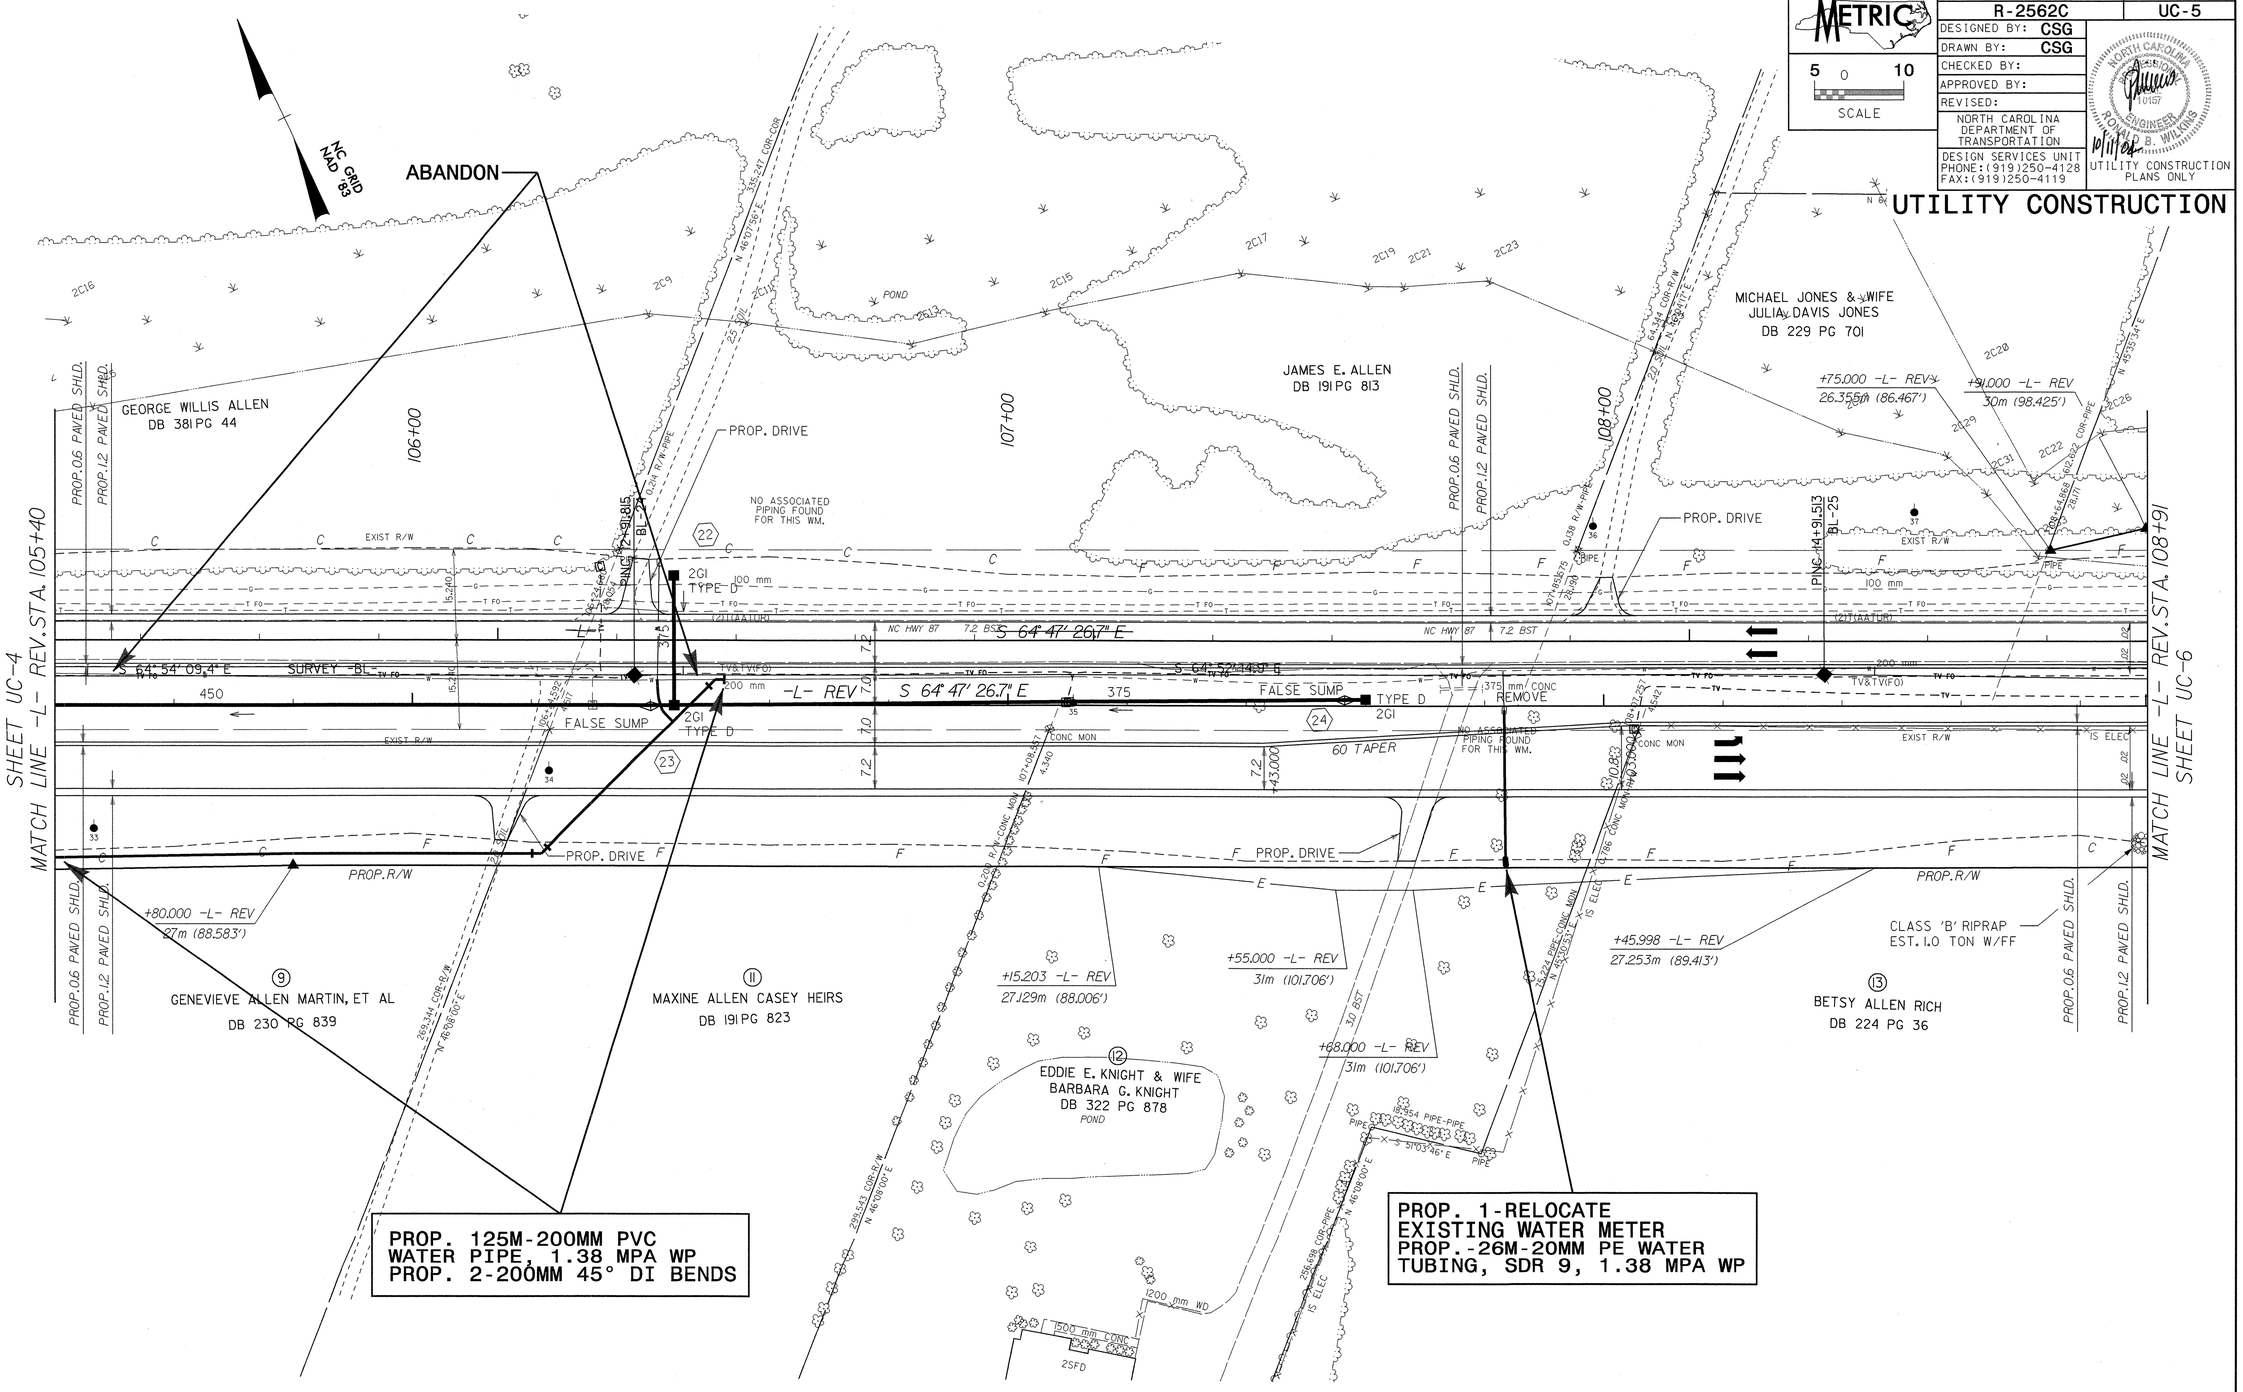

SEE SHEET 33 FOR -L- REV. PROFILE