2.5	0	2.5	5

METRIC
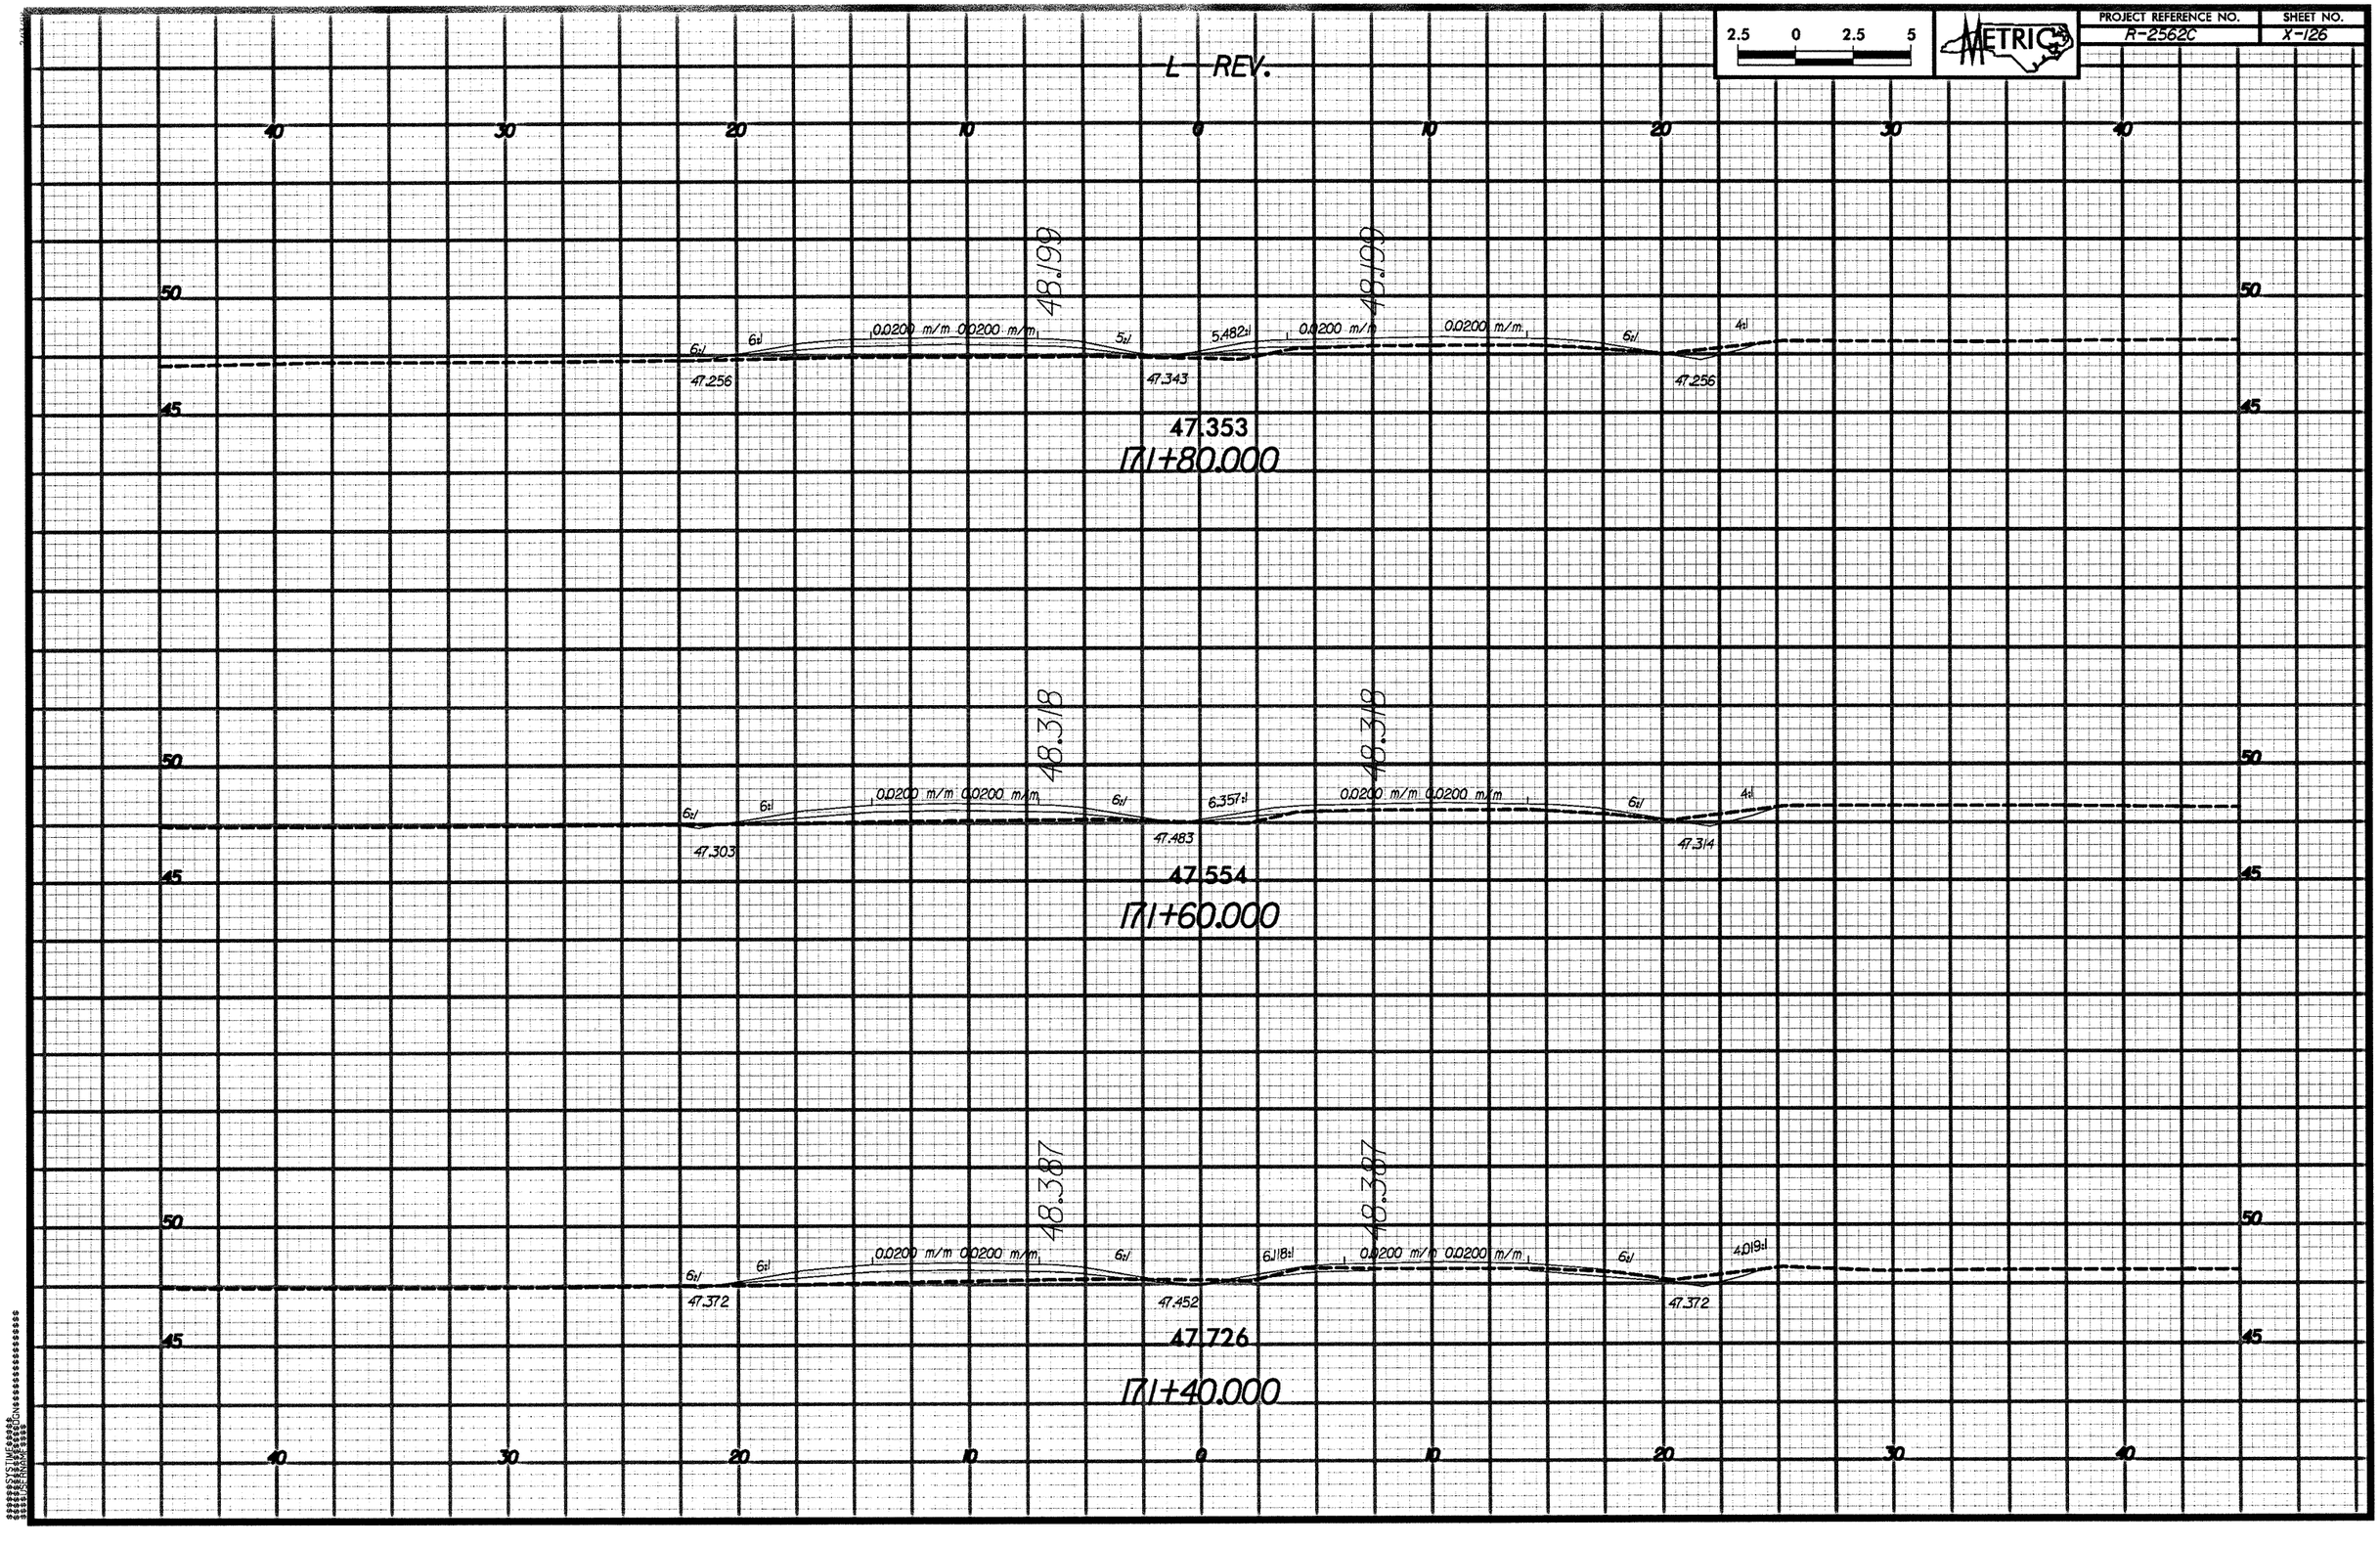
PROJECT REFERENCE NO.	SHEET NO.
R-2562C	X-126