PROJECT REFERENCE NO.	SHEET NO.
R-2562C	X-118

2.5 0 2.5 5

METRIC
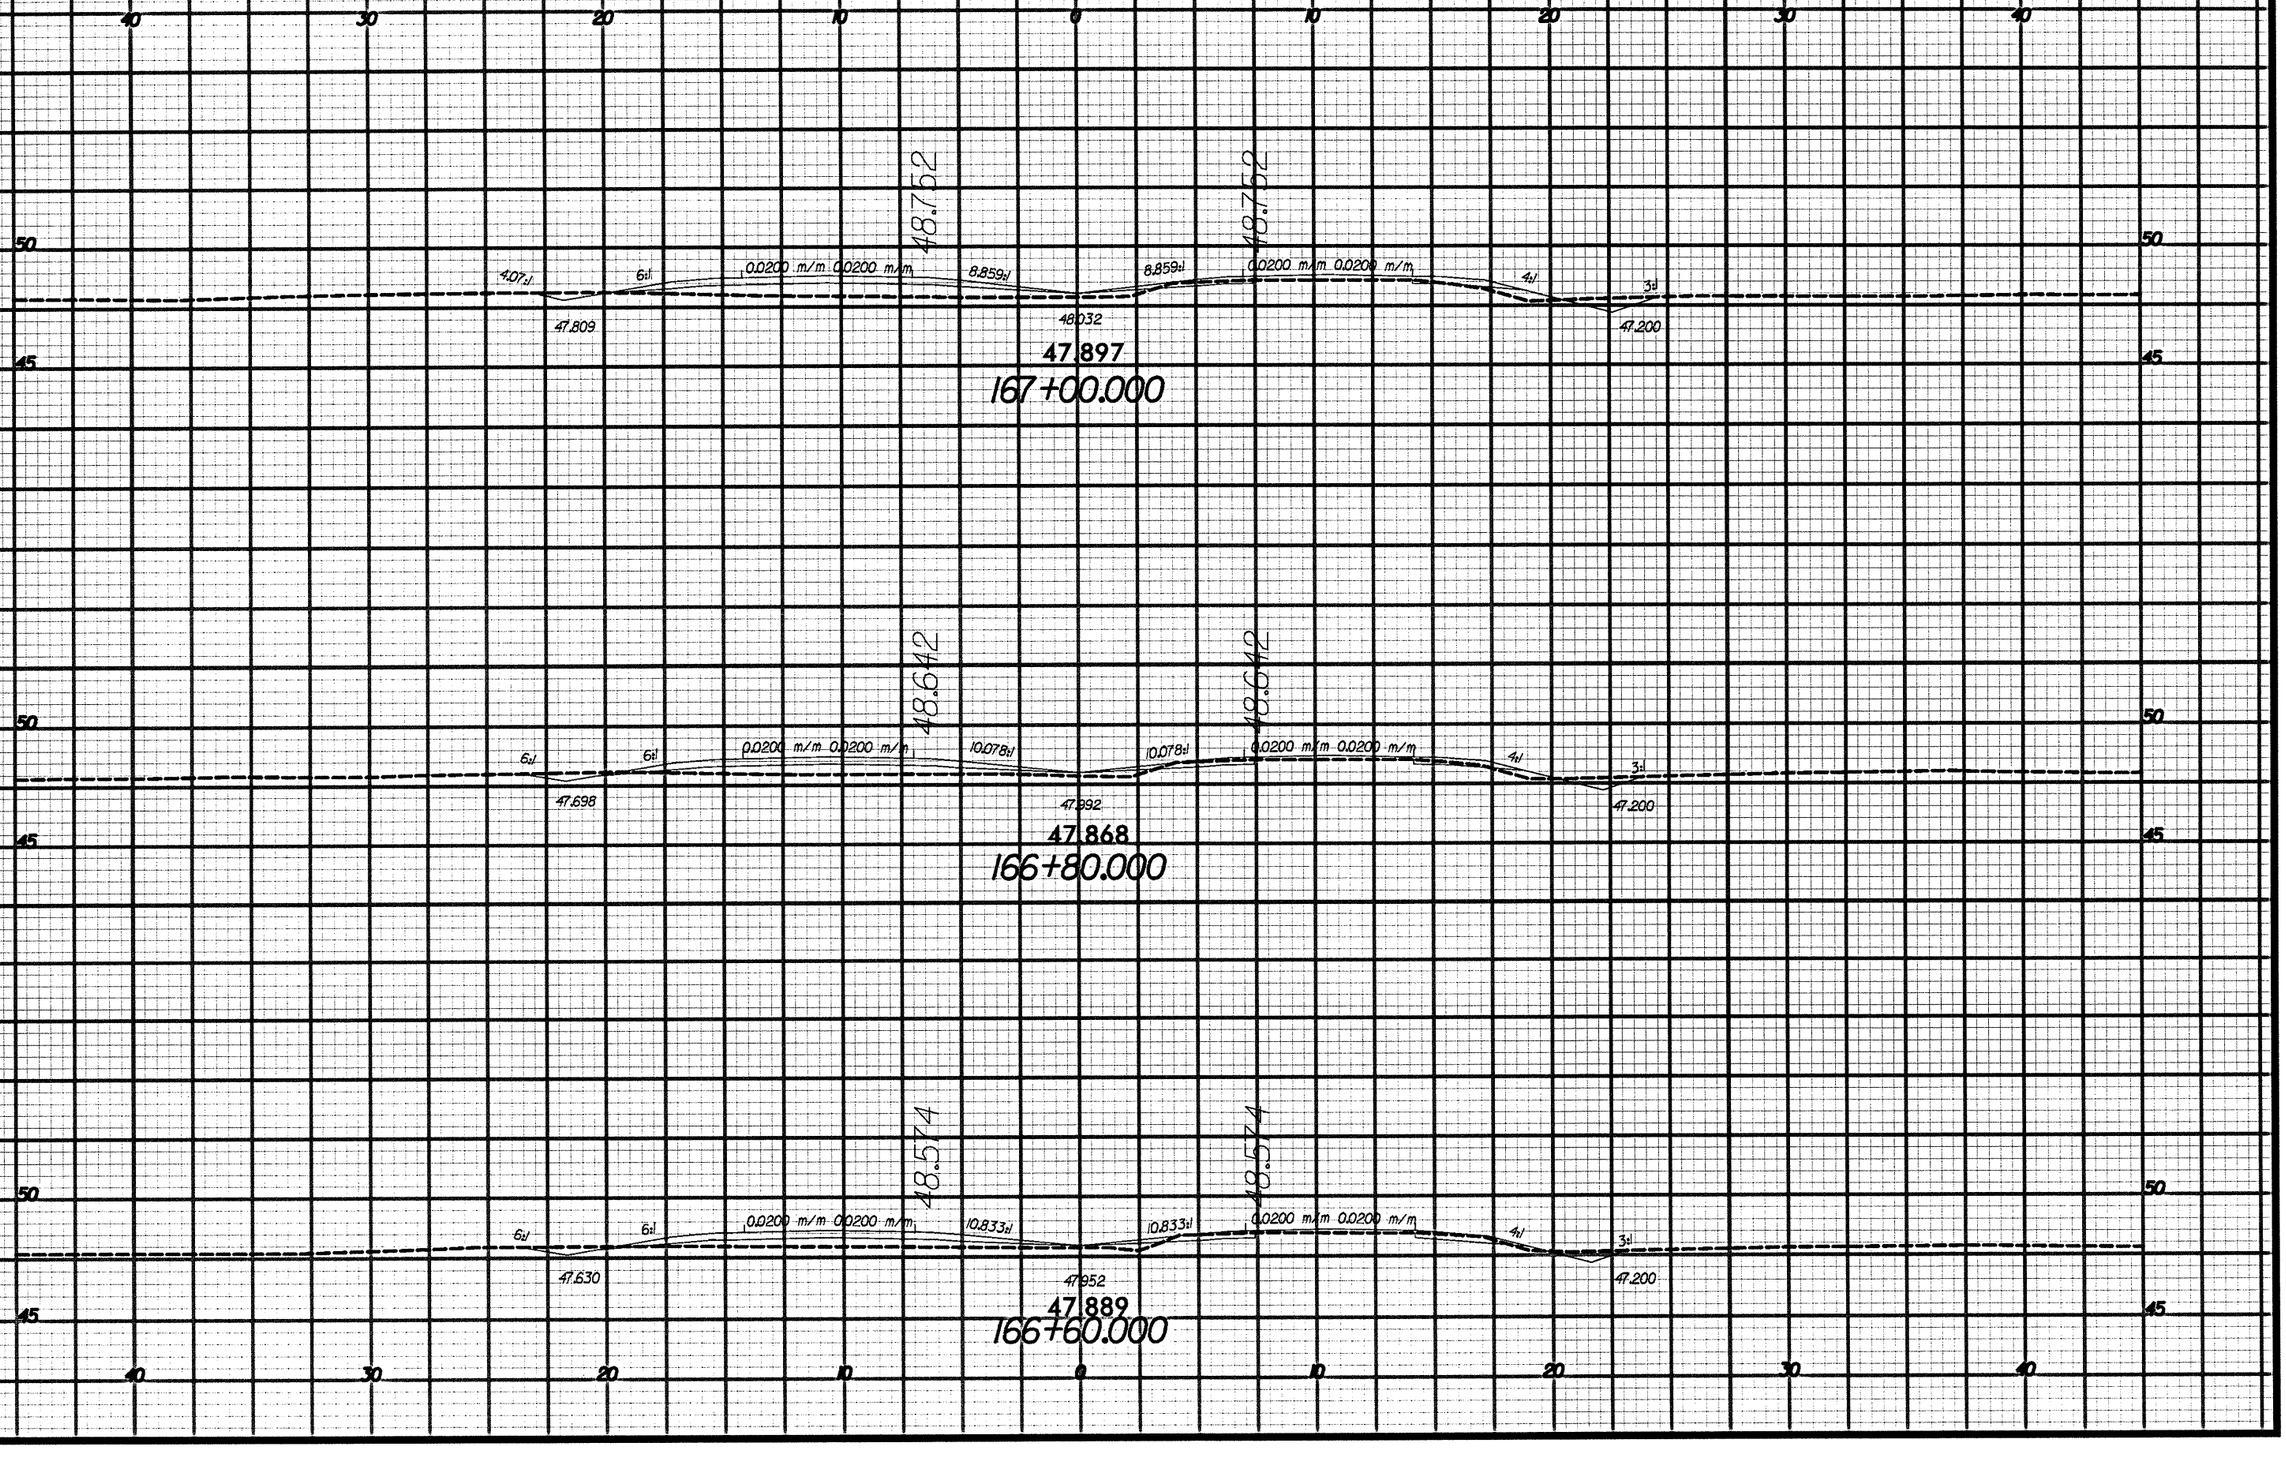
L - REV.