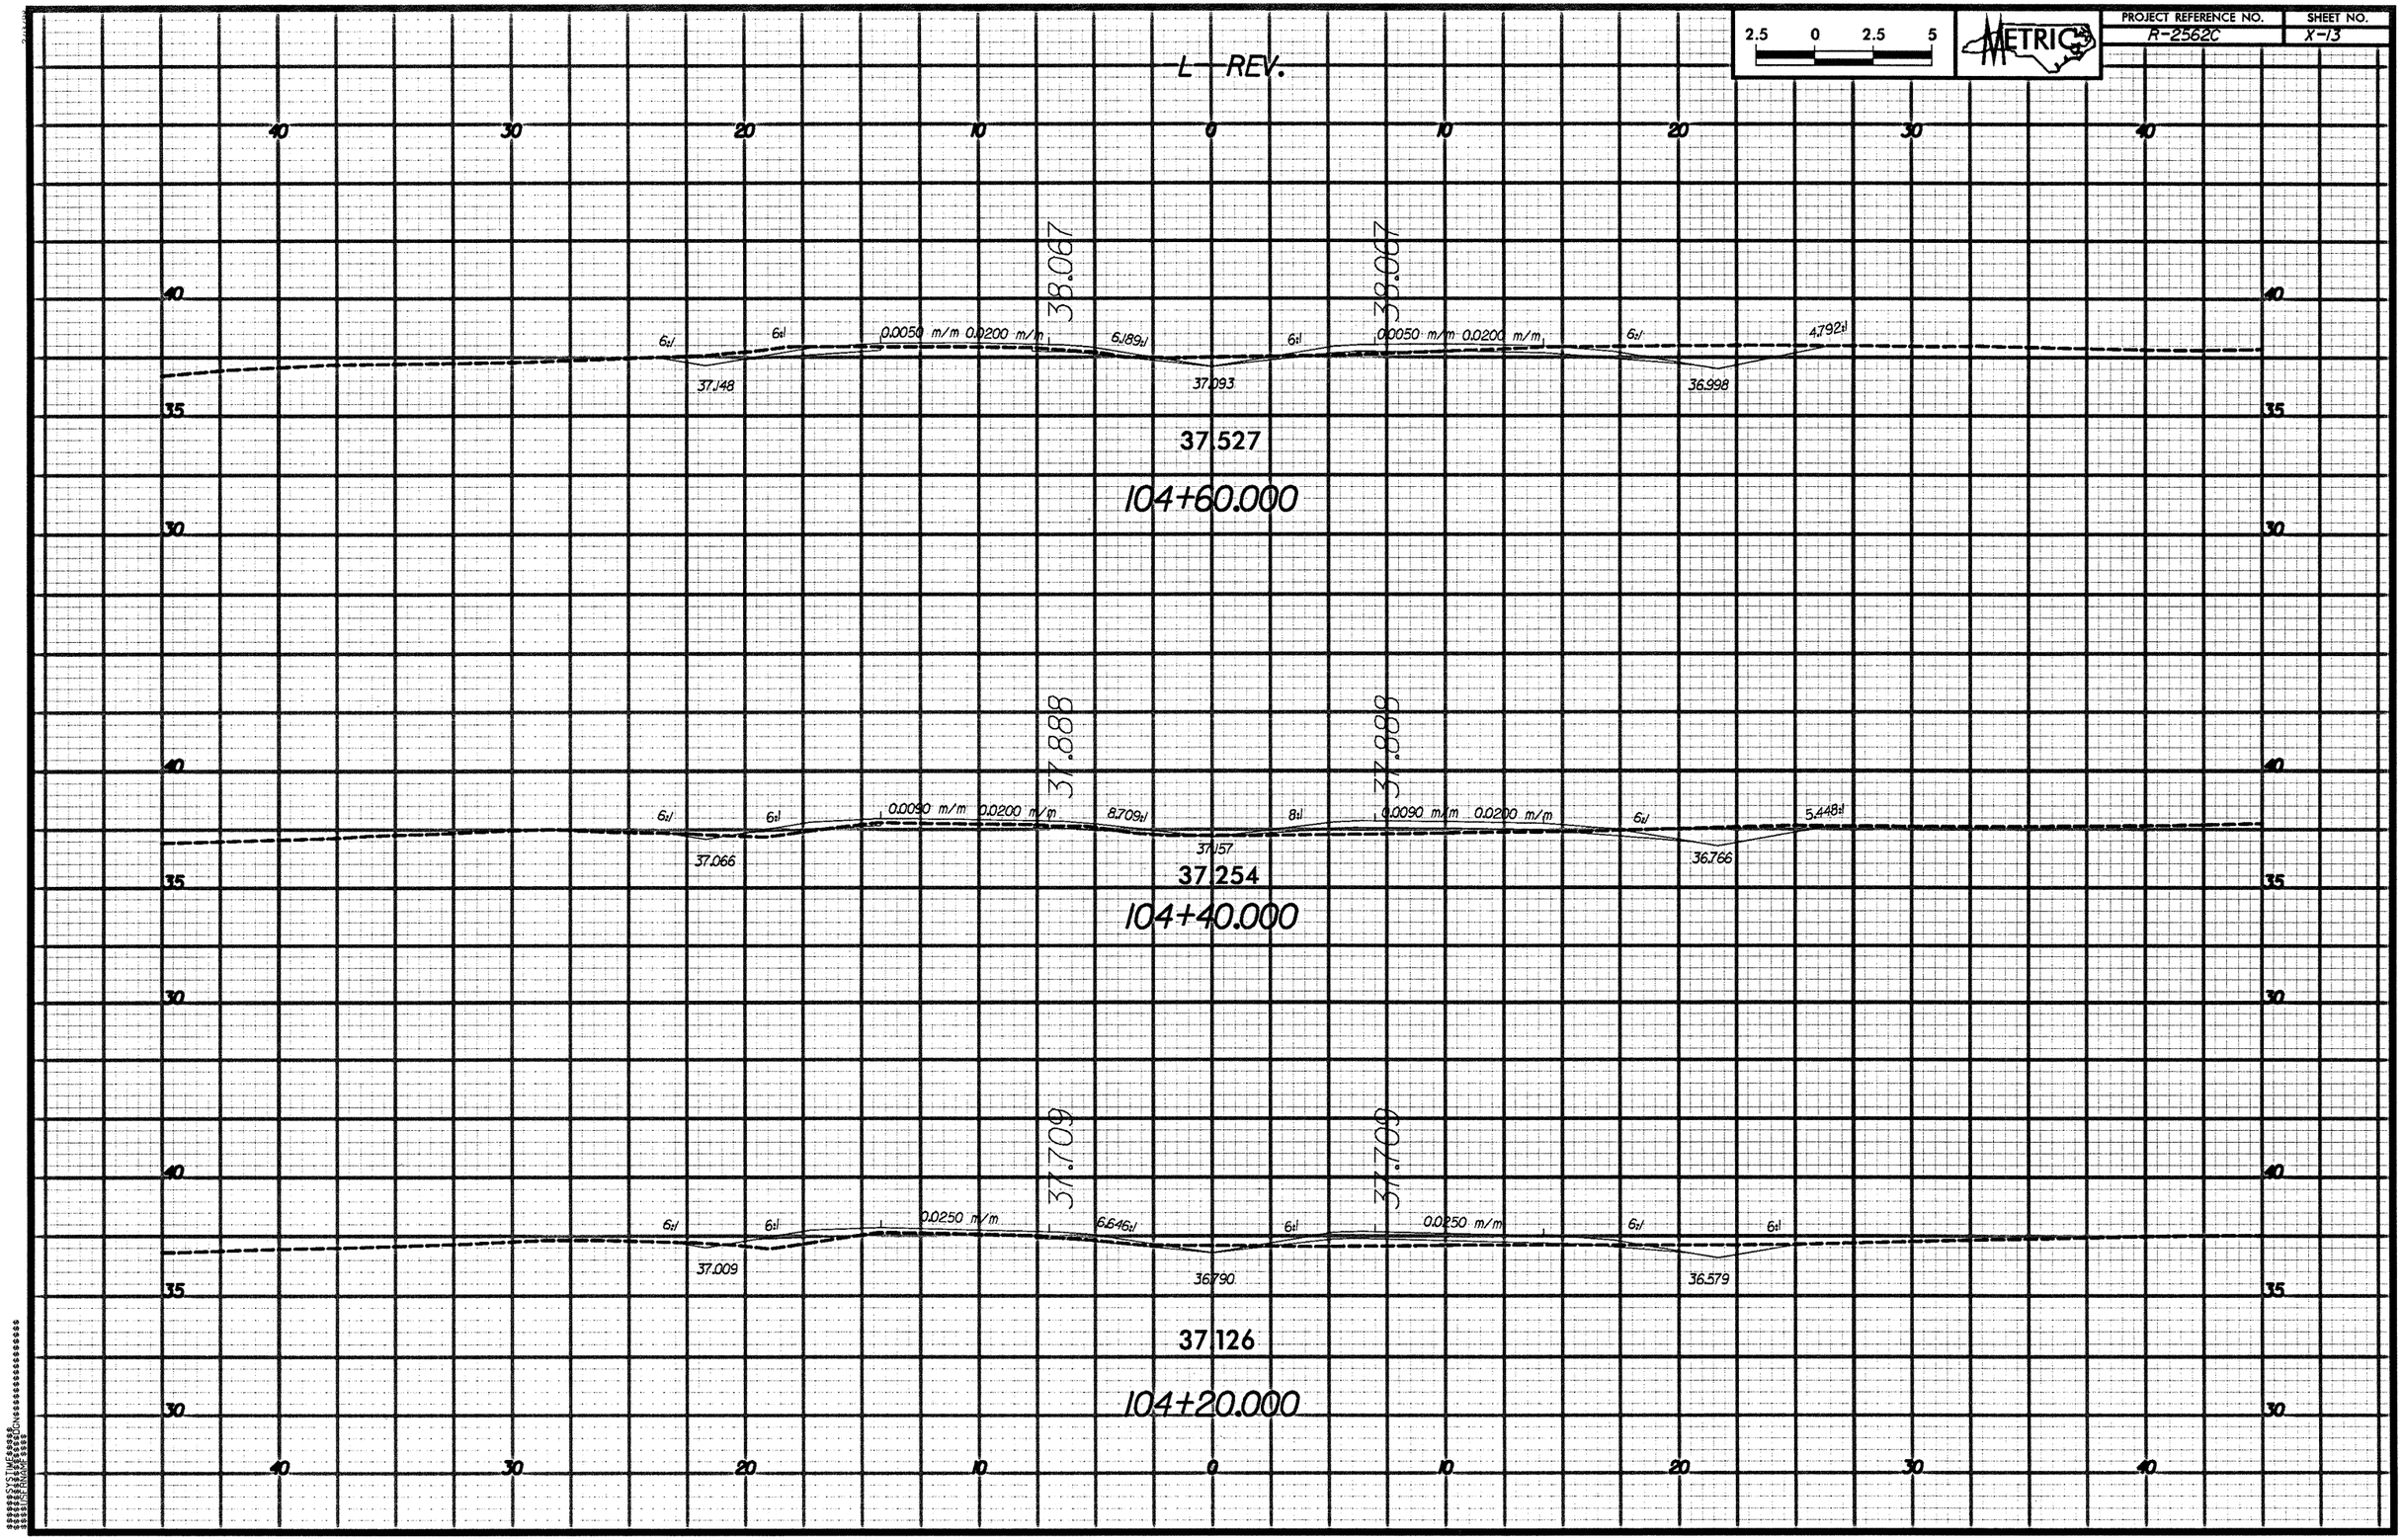PROJECT REFERENCE NO.	SHEET NO.
R-2562C	X-13