ARCADIS
G & M of North Carolina, Inc.
WWW.ARCADIS-US.COM
801 Corporate Center Drive, Suite 300
Raleigh, NC 27607-5073
Tel: 919/854-1282 Fax: 919/854-5448

METRIC

PROJECT REFERENCE NO.	SHEET NO.
R-2562 D	SIGN-IIA

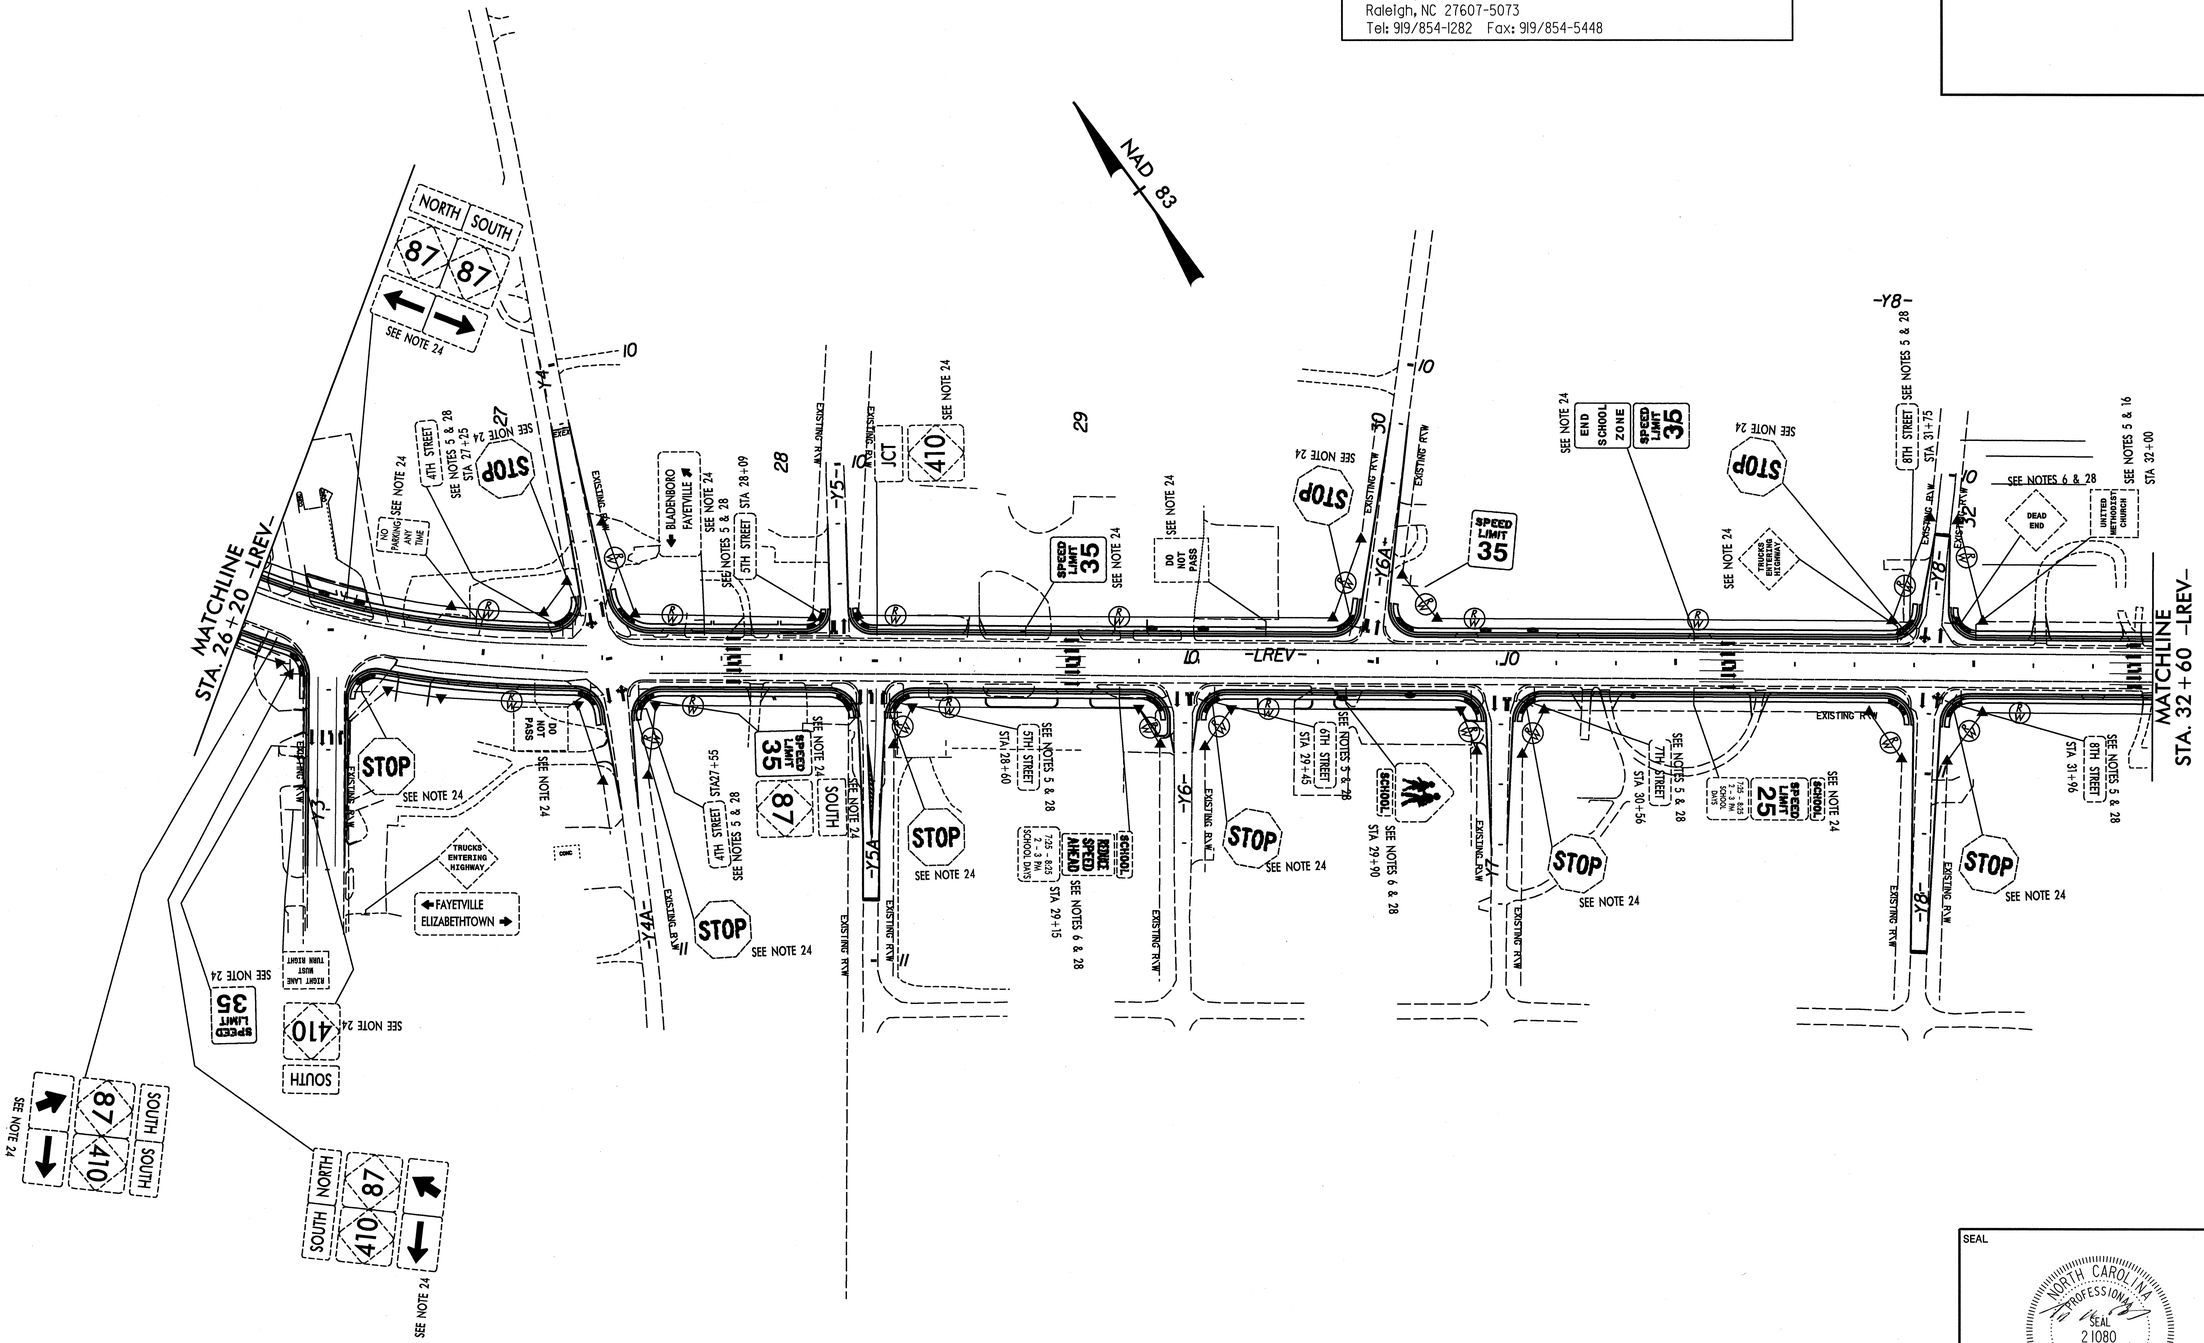
NAD 83
MATCHLINE STA. 26+20 -LREV-
MATCHLINE STA. 32+60 -LREV-
-LREV-
NORTH SOUTH
87 87
SEE NOTE 24
NO PARKING ANY TIME
4TH STREET
SEE NOTES 5 & 28 STA 27+25
STOP
BLADENBORO FAYETVILLE
SEE NOTES 5 & 28 STA 28+09
5TH STREET
JCT 410
SPEED LIMIT 35
DO NOT PASS
DEAD END
UNITED METHODIST CHURCH
SEE NOTES 5 & 16 STA 32+00
SEE NOTES 6 & 28
END SCHOOL ZONE
TRUCKS ENTERING HIGHWAY
6TH STREET
STA 31+75
SEE NOTES 5 & 28 STA 31+96
SEE NOTES 5 & 28 STA 30+56
7TH STREET
SCHOOL ZONE
SPEED LIMIT 25
7:25 - 8:05 2:15 - 3 PM SCHOOL DAYS
SEE NOTES 6 & 28 STA 29+90
SCHOOL ZONE
SEE NOTES 5 & 28 STA 29+45
6TH STREET
SCHOOL ZONE SPEED AHEAD
SEE NOTES 6 & 28 STA 29+15
7:25 - 8:05 2:15 - 3 PM SCHOOL DAYS
SEE NOTES 5 & 28 STA 28+60
5TH STREET
SEE NOTES 5 & 28 STA 27+47
4TH STREET
SOUTH
410
87
FAYETVILLE ELIZABETHTOWN
RIGHT LANE MUST TURN RIGHT
SPEED LIMIT 35
EXISTING R/W
EXISTING PL
EXISTING R/W
EXISTING PL
EXISTING R/W
EXISTING PL