PROJECT REFERENCE NO.	SHEET NO.
R-2562D	42
ROADWAY DESIGN ENGINEER	HYDRAULICS ENGINEER

METRIC

5 0 10

INCOMPLETE PLANS
DO NOT USE FOR R/W ACQUISITION
PRELIMINARY PLANS
DO NOT USE FOR CONSTRUCTION

CONST.REV.

R/W REV.

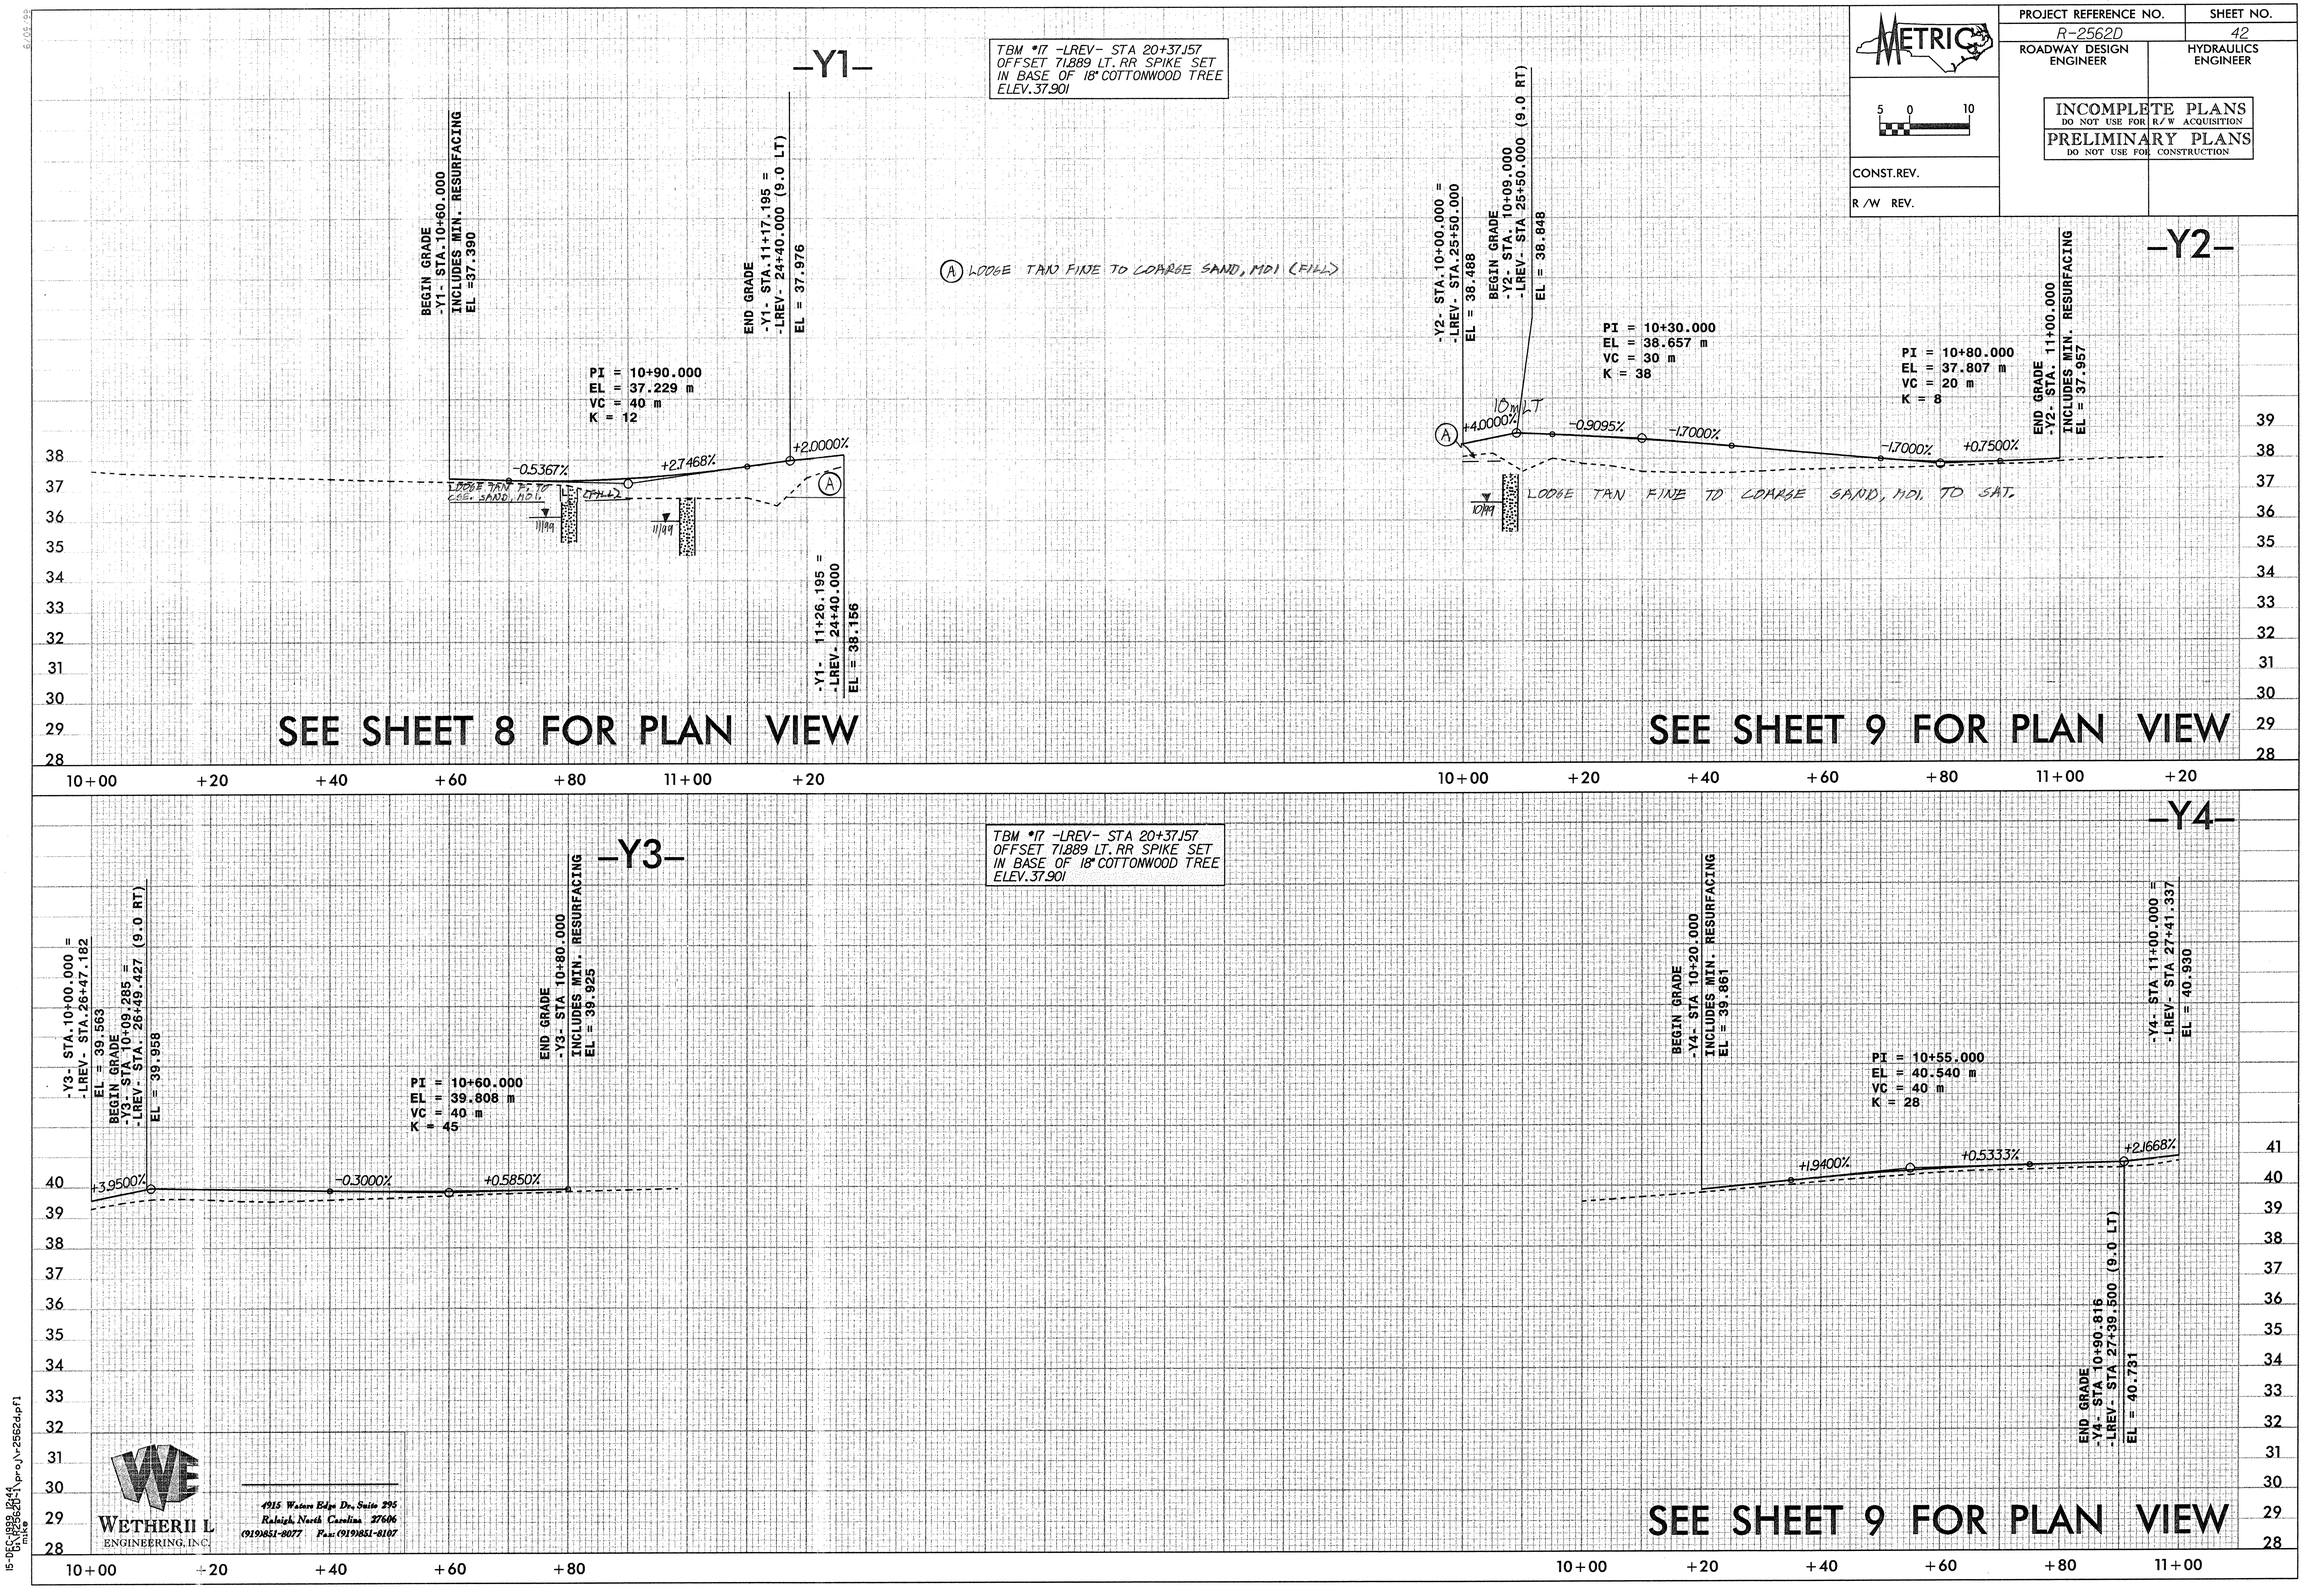

WETHERILL ENGINEERING, INC.
4915 Waters Edge Dr., Suite 295
Raleigh, North Carolina 27606
(919)851-8077 Fax: (919)851-8107

15-DEC-1999 12:44
R:\R2562D-1\proj\r2562d.pf1
mike