PROJECT REFERENCE NO.	SHEET NO.
R-2562D	40
ROADWAY DESIGN ENGINEER	HYDRAULICS ENGINEER

5 0 10

INCOMPLETE PLANS
DO NOT USE FOR R/W ACQUISITION
PRELIMINARY PLANS
DO NOT USE FOR CONSTRUCTION

CONST.REV.

R/W REV.

TBM #25 -L3-30+48.016
OFFSET 37.429 RT. RR SPIKE
SET IN BASE OF 9" PINE
ELEV. 39.910

Soil Sample Test Results

SAMPLE NO.	STATION	OFFSET	DEPTH INTERVAL	AASHTO CLASS.	L.L.	P.I.	% BY WEIGHT C.SAND	F.SAND	SILT	CLAY	% PASSING (SIEVES) 2.0 mm	425 um	75 um	% MOISTURE	% ORGANIC
SS-39	35+99	2m LT	0.30-0.45	A-2-4(0)	29	NP	62.2	16.1	10.6	11.1	100	73	22		
SS-40	35+99	2m LT	1.52-1.97	A-3(0)	14	NP	42.8	52.9	0.2	4.0	100	89	4		
S-40	37+76	CL	0.30-1.90	A-3(0)	18	NP	63.1	26.8	2.0	8.1	99	59	10		

-L5-

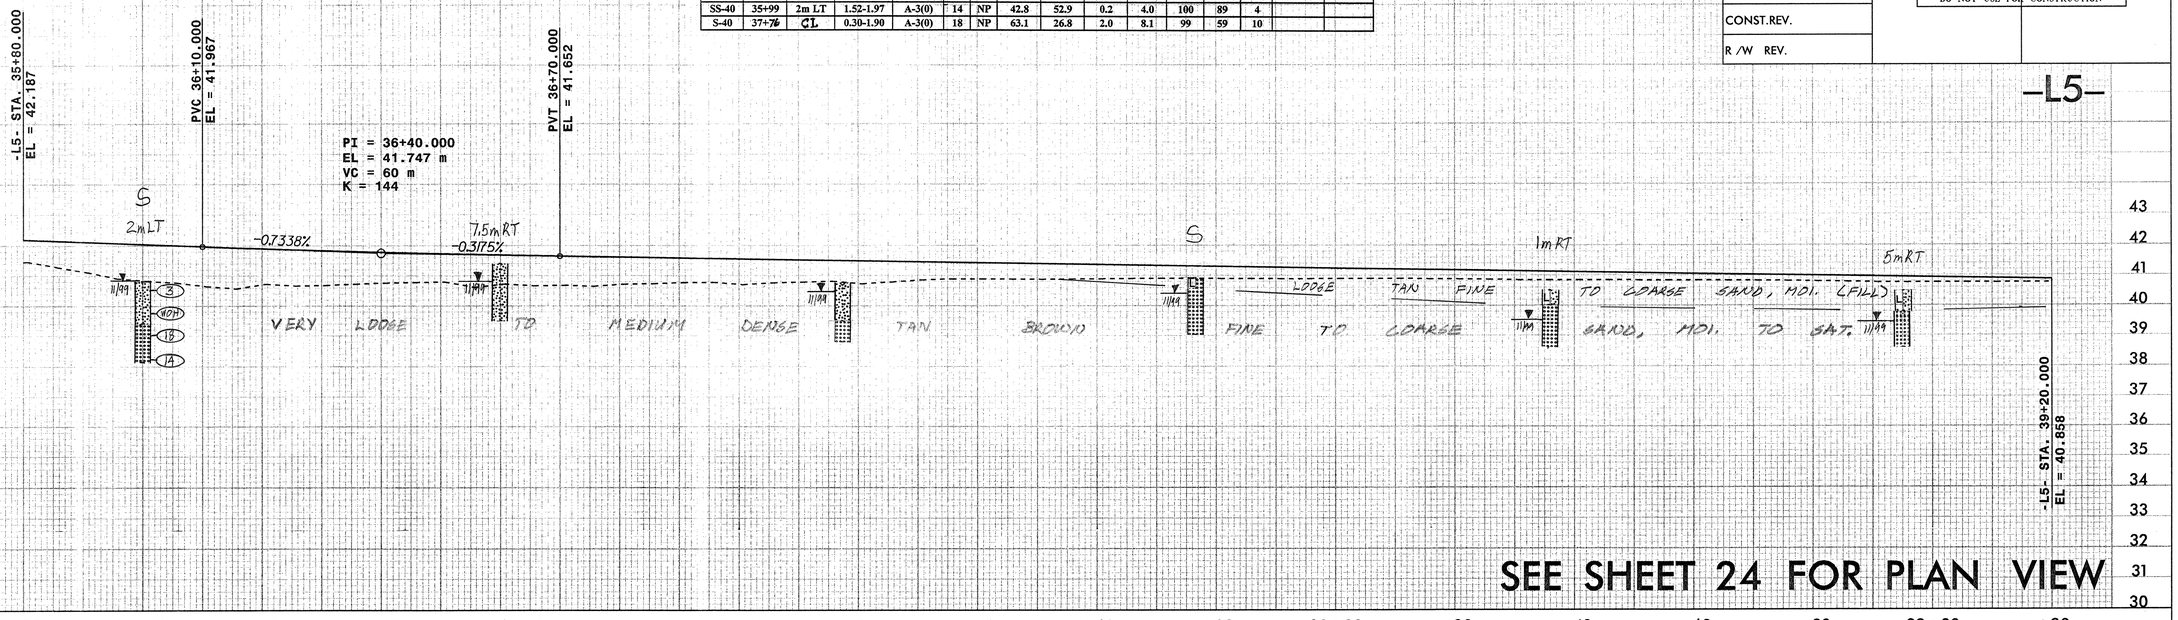

SEE SHEET 24 FOR PLAN VIEW

-L5-

TBM #25 -L3-30+48.016
OFFSET 37.429 RT. RR SPIKE
SET IN BASE OF 9" PINE
ELEV. 39.910

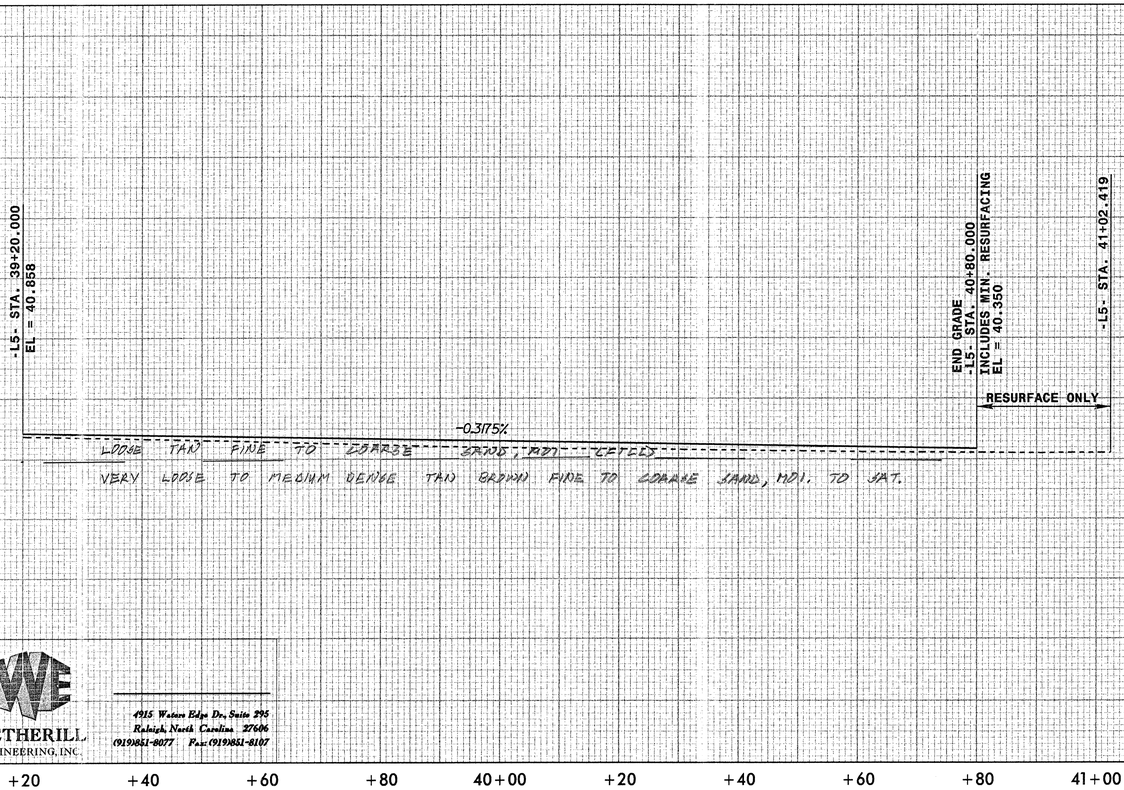

SEE SHEET 25 FOR PLAN VIEW

WETHERILL ENGINEERING, INC.
4915 Waters Edge Dr., Suite 295
Raleigh, North Carolina 27606
(919)851-8077 Fax: (919)851-8107

I5-DEC-1998 jk2l
U:\R2562D\proj\r2562dpf1
mxle