PROJECT REFERENCE NO.	SHEET NO.
R-2562D	13
R/W SHEET NO.	
ROADWAY DESIGN ENGINEER	HYDRAULICS ENGINEER

METRIC

5 0 10

PRELIMINARY PLANS
DO NOT USE FOR CONSTRUCTION
INCOMPLETE PLANS
DO NOT USE FOR R/W ACQUISITION

CONST.REV.

R/W REV.

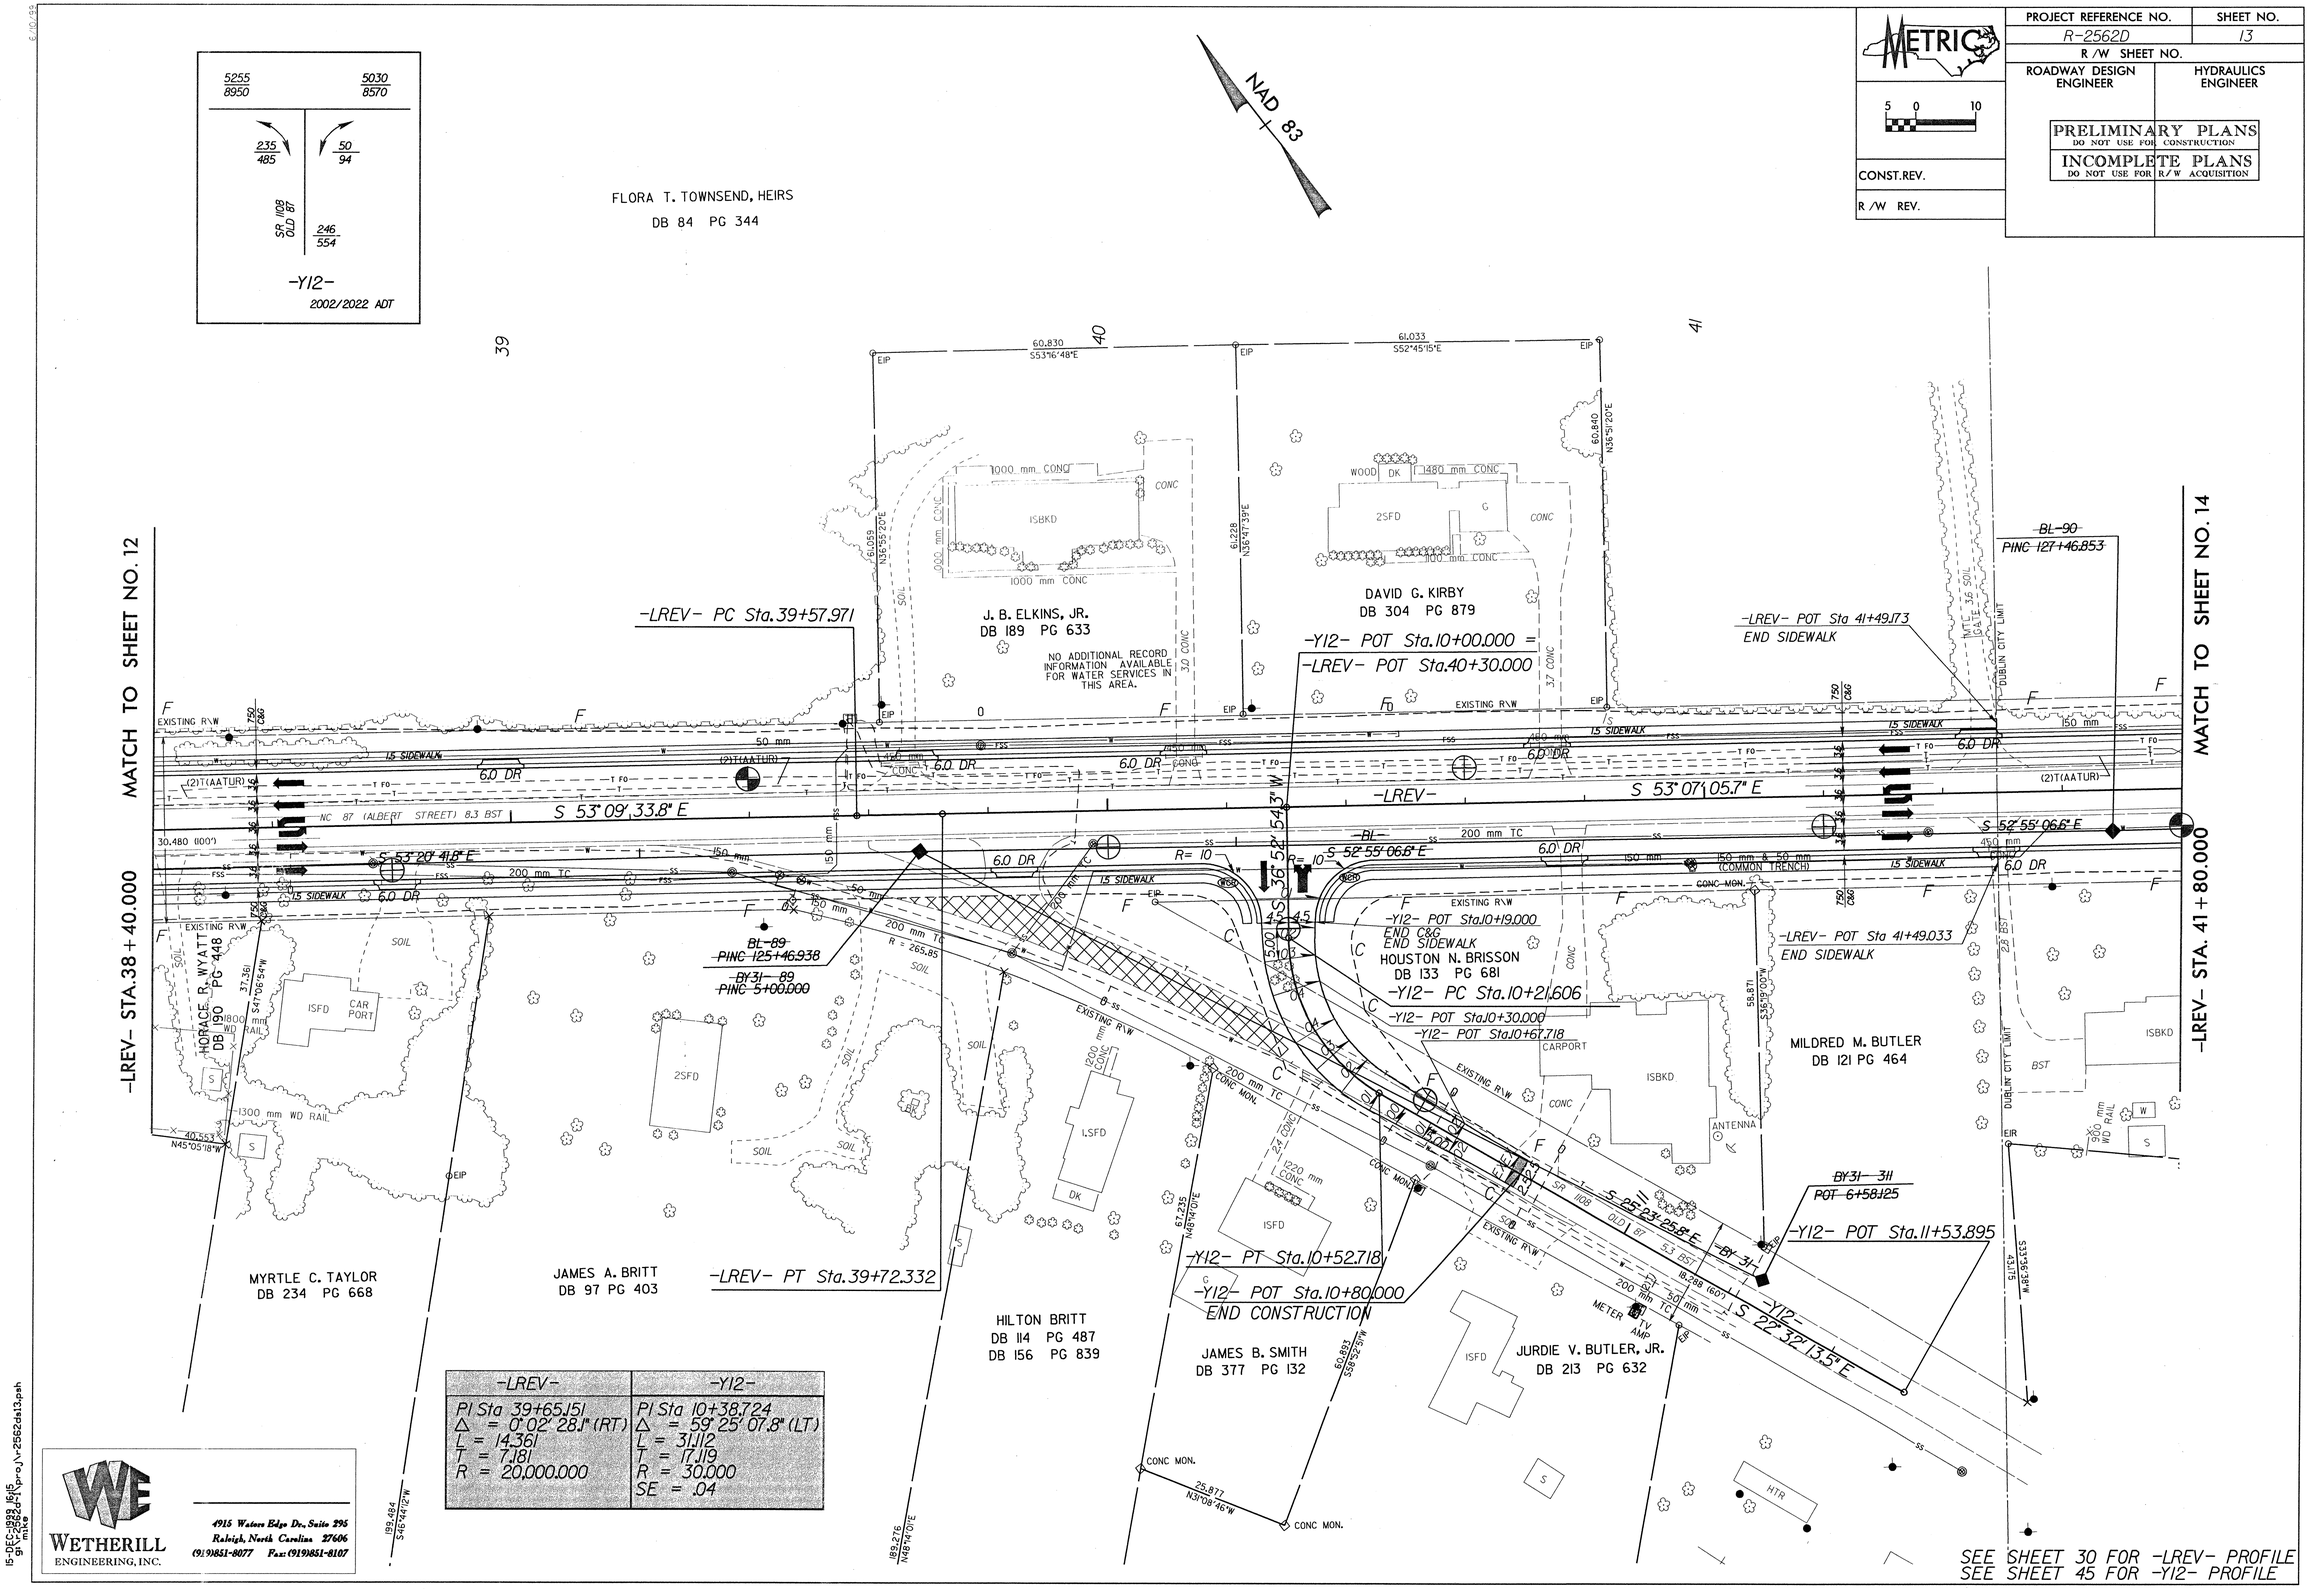

-LREV-	-Y12-
PI Sta 39+65.151	PI Sta 10+38.724
Δ = 0° 02' 28.1" (RT)	Δ = 59° 25' 07.8" (LT)
L = 14.361	L = 31.112
T = 7.181	T = 17.119
R = 20,000.000	R = 30.000
	SE = .04

WETHERILL ENGINEERING, INC.
4915 Waters Edge Dr., Suite 295
Raleigh, North Carolina 27606
(919)851-8077 Fax: (919)851-8107

15-DEC-1999 16:15
gt\r2562d-1\proj\r2562ds13.psh
mike

SEE SHEET 30 FOR -LREV- PROFILE
SEE SHEET 45 FOR -Y12- PROFILE