R-2562D

PROJECT: 6.439001T

See Sheet 1-A For Index of Sheets
See Sheet 1-B For Conventional Symbols

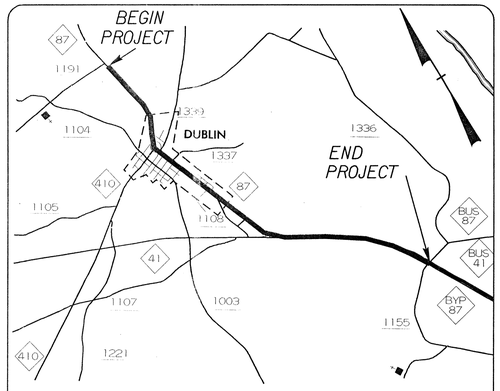

SKETCH MAP SHOWING THE VICINITY OF PROJECT R-2562D

STATE OF NORTH CAROLINA
DIVISION OF HIGHWAYS
BLADEN COUNTY

LOCATION: NC 87 FROM SR 1191 TO NC41/NC 87 BUS

TYPE OF WORK: GRADING, DRAINAGE, PAVING & SIGNING

METRIC

ALL DIMENSIONS IN THESE PLANS ARE IN METERS UNLESS OTHERWISE SHOWN

STATE	STATE PROJECT REFERENCE NO.	SHEET NO.	TOTAL SHEETS
N.C.	R-2562D	3	45

STATE PROJ. NO.	F. A. PROJ. NO.	DESCRIPTION
6.439001T		P.E.

NAD 83

END STATE PROJECT 6.439001T
-L4- POT Sta. 41+08.273 =
-L5- POT Sta. 41+02.419 (25.600 RT.)

-L3- POT Sta. 19+35.644 LA
-LI- PT Sta. 19+35.644 LB (7.0 LT.)=
-L2- POT Sta. 19+35.434 LB (7.0 RT)=

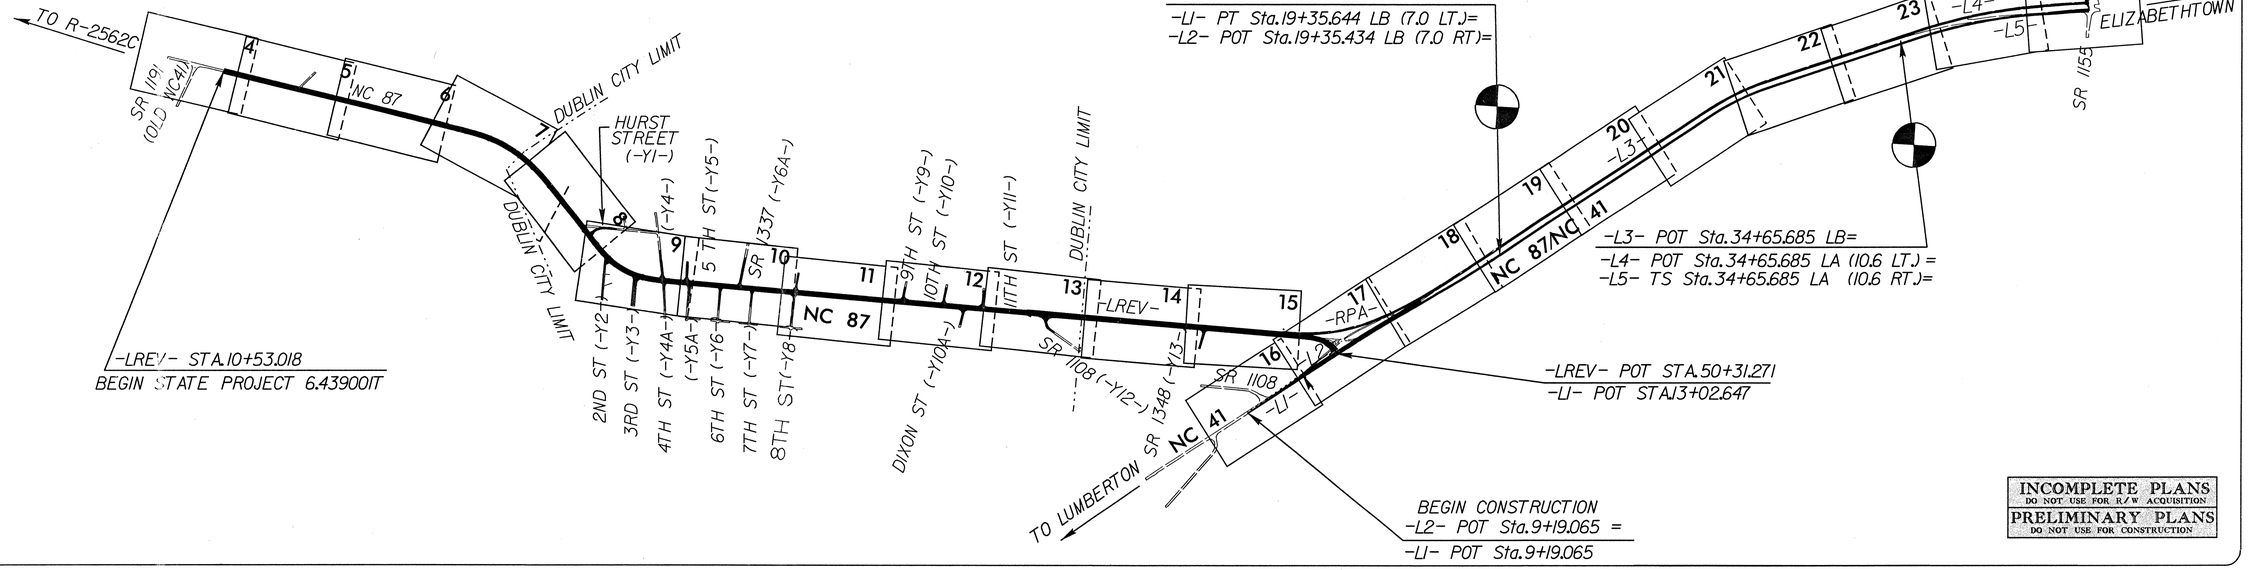

INCOMPLETE PLANS
DO NOT USE FOR R/W ACQUISITION
PRELIMINARY PLANS
DO NOT USE FOR CONSTRUCTION

GRAPHIC SCALE

5 0 10
PLANS
5 0 10
PROFILE (HORIZONTAL)
1 0 2
PROFILE (VERTICAL)

DESIGN DATA

ADT 2002 = 11975
ADT 2022 = 19823
DHV = 11 %
D = 60 %
T = 13 % *
V = 100 km/h

* TTST 4 % DUAL 9 %

PROJECT LENGTH

LENGTH ROADWAY STATE PROJECT 6.439001T = 6.777 km
TOTAL LENGTH STATE PROJECT 6.439001T = 6.777 km

CLEARING ON THIS PROJECT WILL BE PERFORMED TO THE LIMITS ESTABLISHED BY METHOD III

Prepared In the Office of:
WETHERILL ENGINEERING INC.
4915 Waters Edge Dr., Suite 296
Raleigh, North Carolina 27606
(919)851-0077 Fax:(919)851-0107

FOR THE NORTH CAROLINA DIVISION OF HIGHWAYS
1995 STANDARD SPECIFICATIONS

RIGHT OF WAY DATE:
MAY 19, 2000

LETTING DATE:
MAY 21, 2002

EDWARD G. WETHERILL, PE
PROJECT ENGINEER

NORMAN H. WILLEY, PE
PROJECT DESIGN ENGINEER

NCDOT CONTACT CATHY S. HOUSER, PE
PROJECT ENGINEER

HYDRAULICS ENGINEER

P.E.
SIGNATURE:

ROADWAY DESIGN ENGINEER

P.E.
SIGNATURE:

DIVISION OF HIGHWAYS
STATE OF NORTH CAROLINA

P.E.
STATE DESIGN ENGINEER

DEPARTMENT OF TRANSPORTATION
FEDERAL HIGHWAY ADMINISTRATION

APPROVED
DIVISION ADMINISTRATOR *DATE*

15-DEC-1998 12:51
R:\r2562d\proj\r2562d.tsh