KCI Associates of North Carolina, P.A.
SUITE 200, LANDMARK CENTER I, 4601 SIX FORKS RD.
RALEIGH, NC 27609-5210 (919) 783-9214
•ENGINEERS • PLANNERS • ECOLOGISTS

WETHERILL ENGINEERING
559 Jones Franklin Rd. Suite 164
Raleigh, N.C. 27606
Phone: 919 851 8077
Fax: 919 851 8107
TRANSPORTATION PLANNING/DESIGN - BRIDGE/STRUCTURE DESIGN
CIVIL/SITE DESIGN - GIS/GPS - CONSTRUCTION OBSERVATION

METRIC

PROJECT REFERENCE NO.	SHEET NO.
R-2562D	43

ROADWAY DESIGN ENGINEER
NORTH CAROLINA PROFESSIONAL SEAL 21116 ENGINEER BOB A. MAY
10/12/04

HYDRAULICS ENGINEER
NORTH CAROLINA PROFESSIONAL SEAL 26696 ENGINEER JEFFREY L. RECK

CONST.REV.

R/W REV.

DITCH LEGEND	
LEFT DITCH	
RIGHT DITCH	
MEDIAN DITCH	

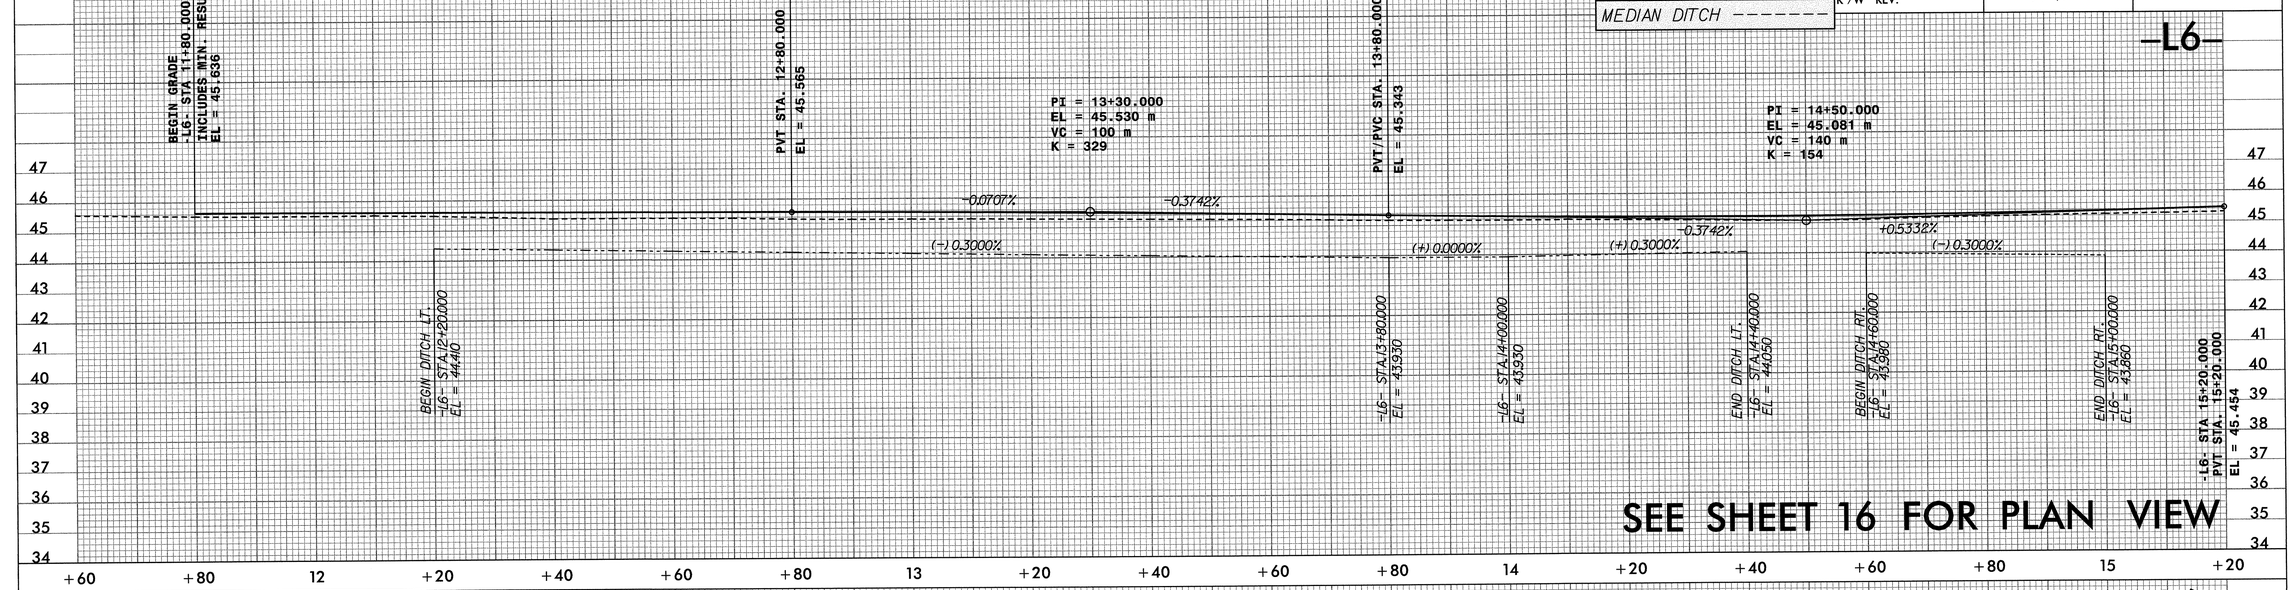

SEE SHEET 16 FOR PLAN VIEW

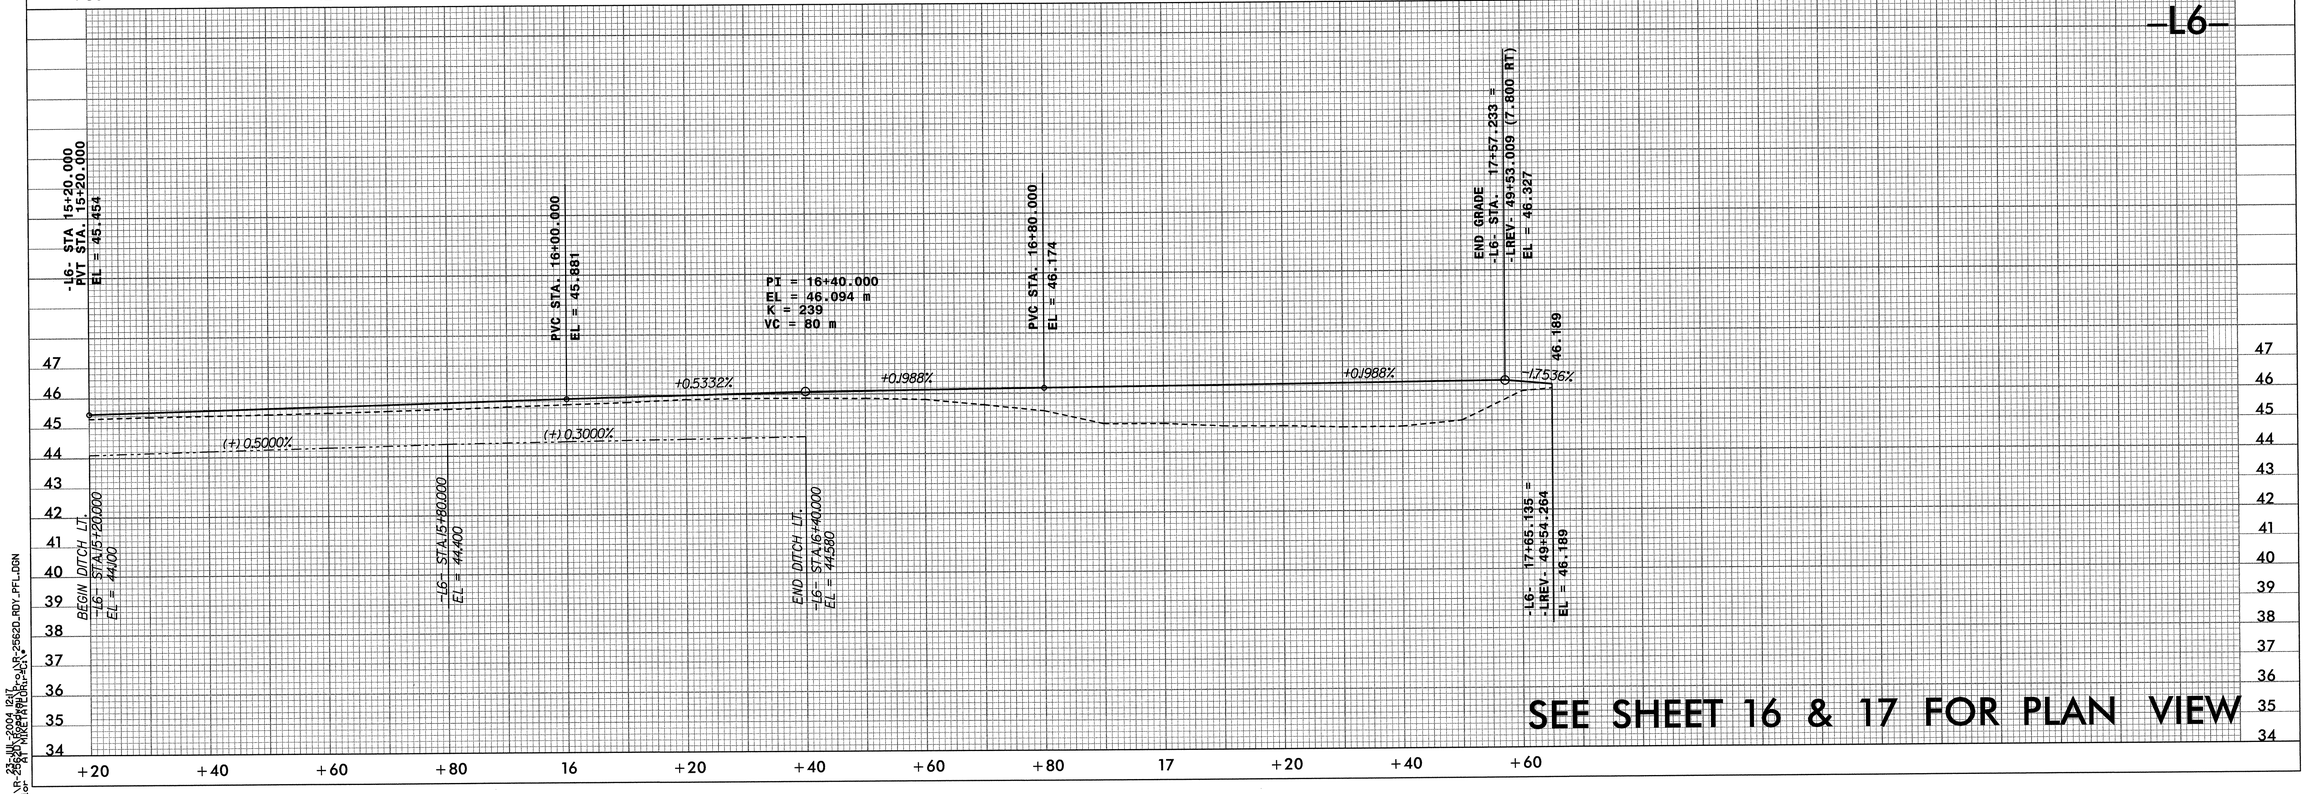

SEE SHEET 16 & 17 FOR PLAN VIEW

6/09/99

23-JUL-2004 12:17
r:\R-2562D\Roadway\Proj\R-2562D_RDY_PFL.DGN
MTaylor AT MIKETAYLOR\r=C:*