KCI Associates of North Carolina, P.A.
SUITE 200, LANDMARK CENTER I, 4601 SIX FORKS RD.
RALEIGH, NC 27609-5200 (919) 783-9214
•ENGINEERS • PLANNERS • ECOLOGISTS

WETHERILL ENGINEERING
5589 Jones Franklin Rd. Suite 104
Raleigh, N.C. 27606
Ofc. 919 851 8077
Fax. 919 851 8107

TRANSPORTATION PLANNING/DESIGN – BRIDGE/STRUCTURE DESIGN
CIVIL/SITE DESIGN – GIS/GPS – CONSTRUCTION OBSERVATION

METRIC
5 0 10

CONST.REV.

R /W REV.

PROJECT REFERENCE NO.	SHEET NO.
R-2562D	28

ROADWAY DESIGN ENGINEER
NORTH CAROLINA PROFESSIONAL SEAL 21110 ENGINEER BOB A. MAY
10/12/04

HYDRAULICS ENGINEER
NORTH CAROLINA PROFESSIONAL SEAL 26696 ENGINEER JEFFREY L. BECK

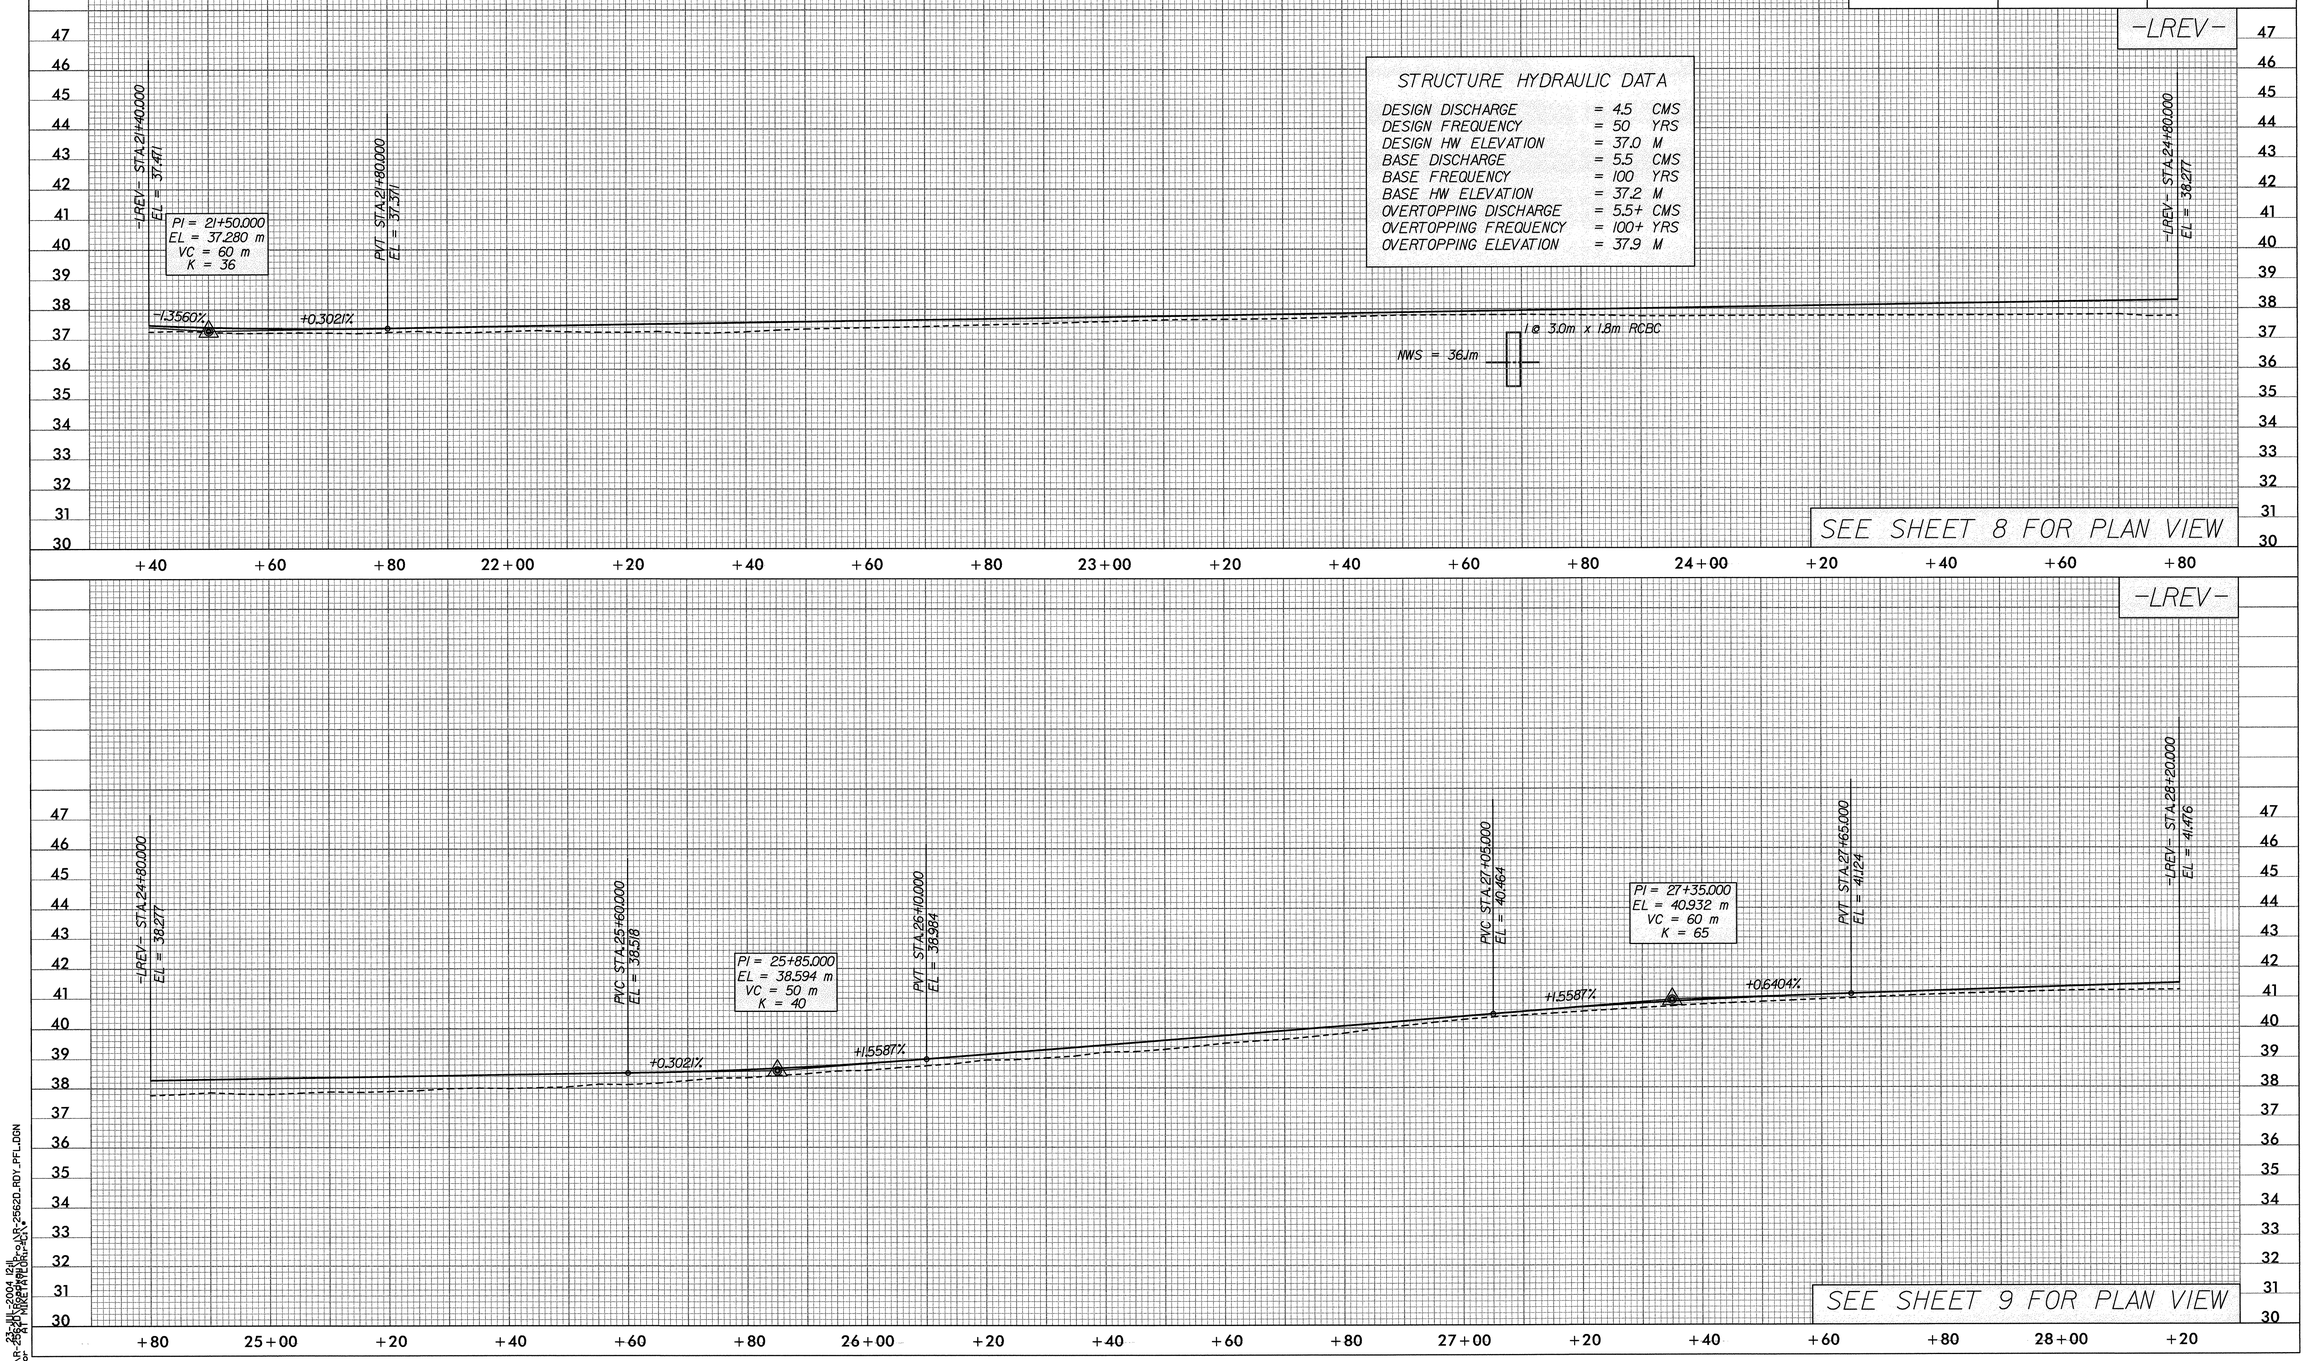

6/03/2004
23-JUL-2004 12:11
MTeglor
R:\R-2562D_RDY_PFL.DGN