PROJECT REFERENCE NO.	SHEET NO.
R-2562D	6
R/W SHEET NO.	

METRIC

5 0 10

CONST. REV.

R/W REV.

ROADWAY DESIGN ENGINEER
NORTH CAROLINA PROFESSIONAL SEAL 21118 ENGINEER BOB A. MAY
10/12/04

HYDRAULICS ENGINEER
NORTH CAROLINA PROFESSIONAL SEAL 26696 ENGINEER JEFFREY L. BECK

WETHERILL ENGINEERING
559 Jones Franklin Rd. Suite 164
Raleigh, N.C. 27606
Bus: 919 851 8077
Fax: 919 851 8107
TRANSPORTATION PLANNING/DESIGN - BRIDGE/STRUCTURE DESIGN
CIVIL/SITE DESIGN - GIS/GPS - CONSTRUCTION OBSERVATION

KCI Associates of North Carolina, P.A.
SUITE 200, LANDMARK CENTER I, 4601 SIX FORKS RD.
RALEIGH, NC 27609-5290 (919) 783-9214
• ENGINEERS • PLANNERS • ECOLOGISTS

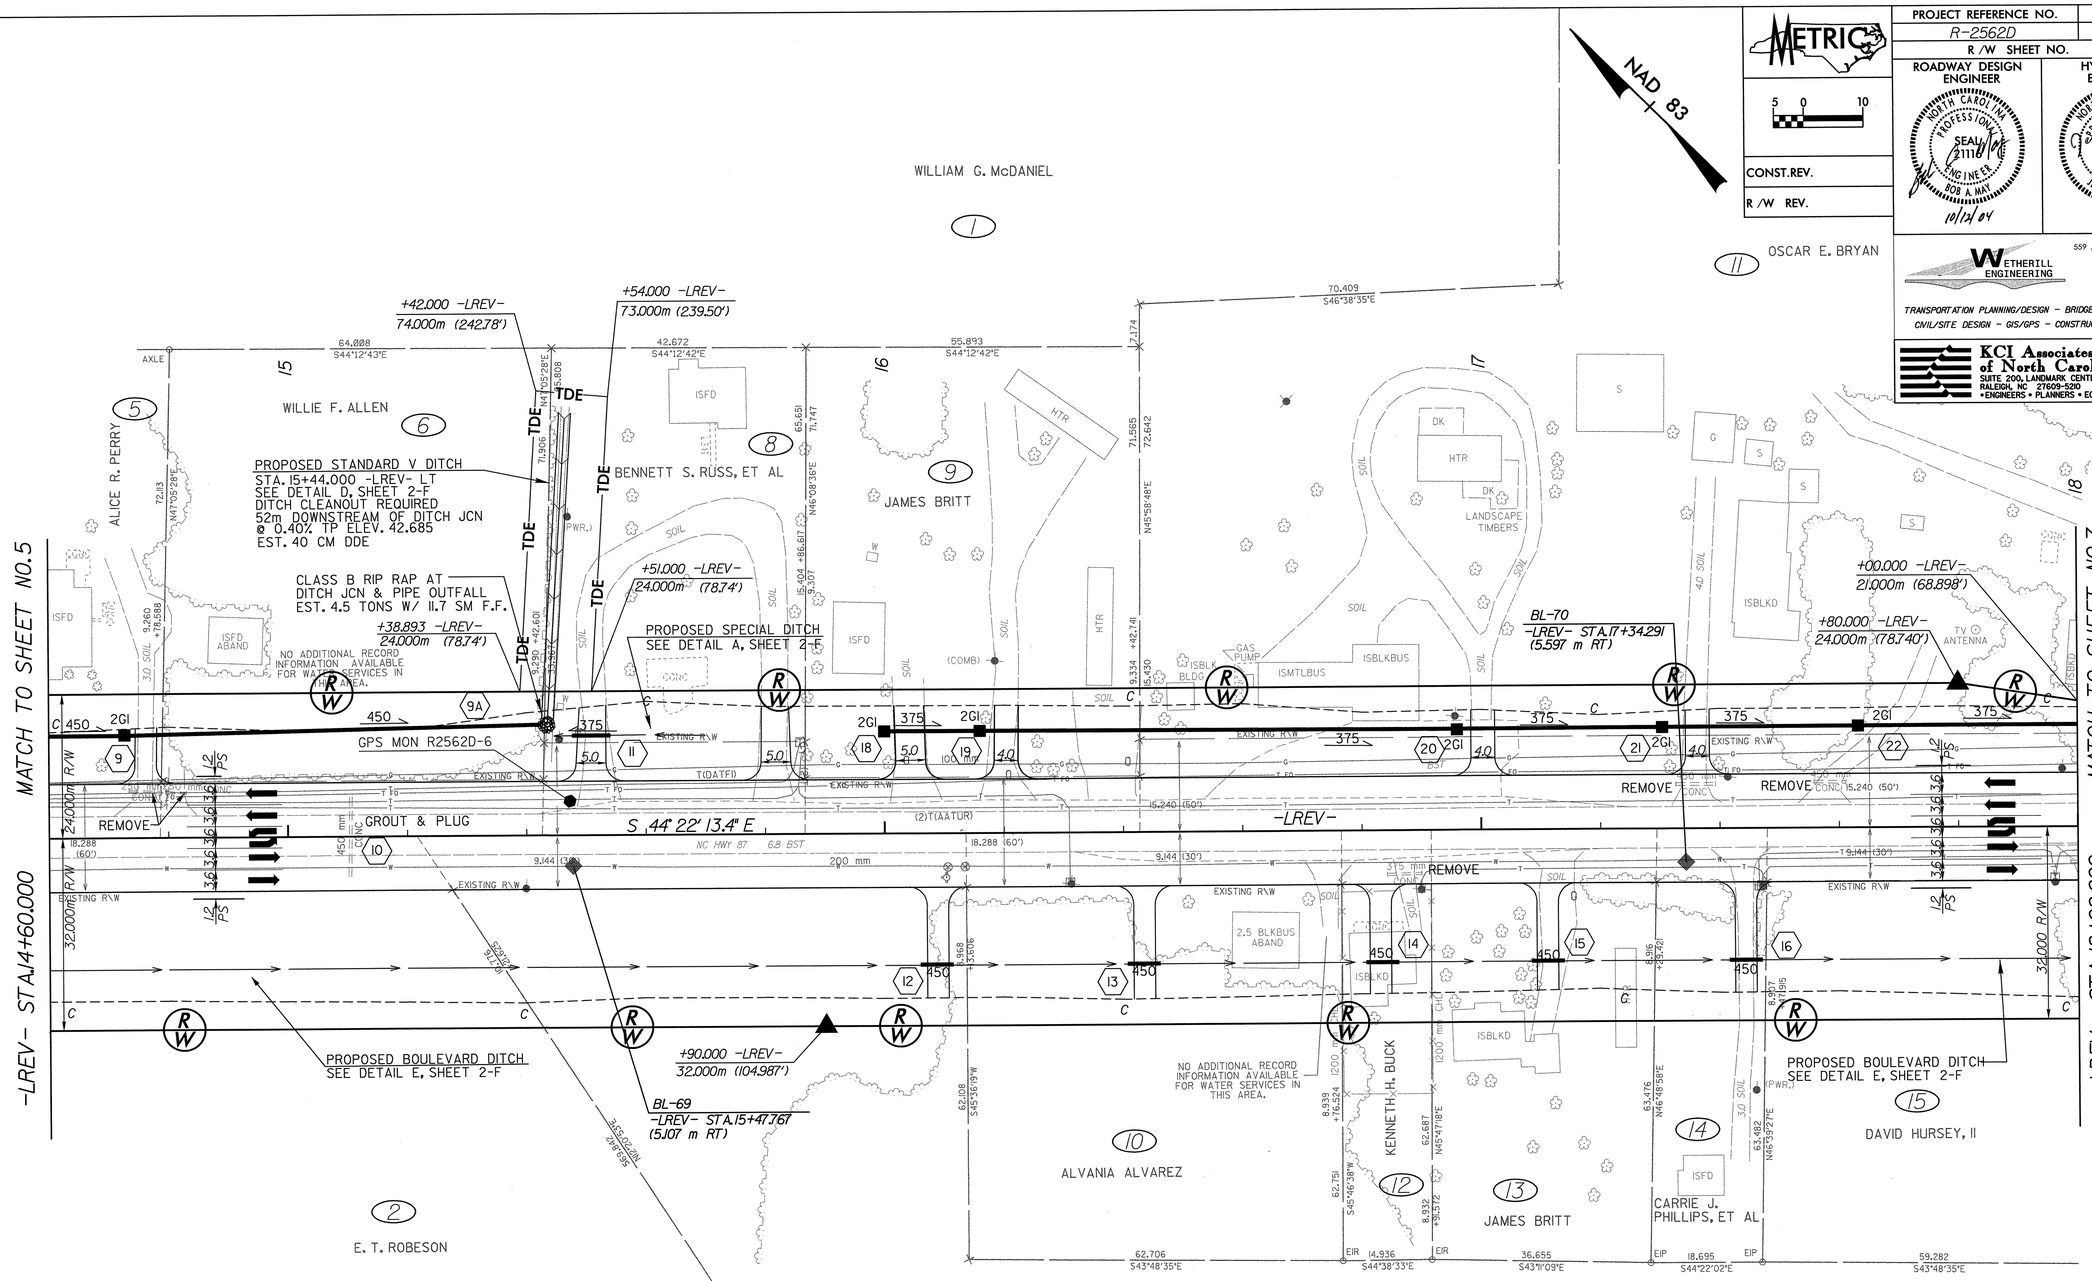

NOTE: ALL DRIVES ARE 3.6m WITH 3m RADII UNLESS OTHERWISE NOTED

NOTE: ALL DRIVES IN C&G ARE 6m UNLESS OTHERWISE NOTED

SEE SHEET 27 FOR -LREV- PROFILE

6/0/99

MTaylor 10-SEP-2004 10:57
R:\Roadway\Proj\R2562D_RDY_PSH_06.DGN
ATM MIKEATV1CAMS