PROJ. REFERENCE NO.	SHEET NO.
R-2562D	TCP-38A

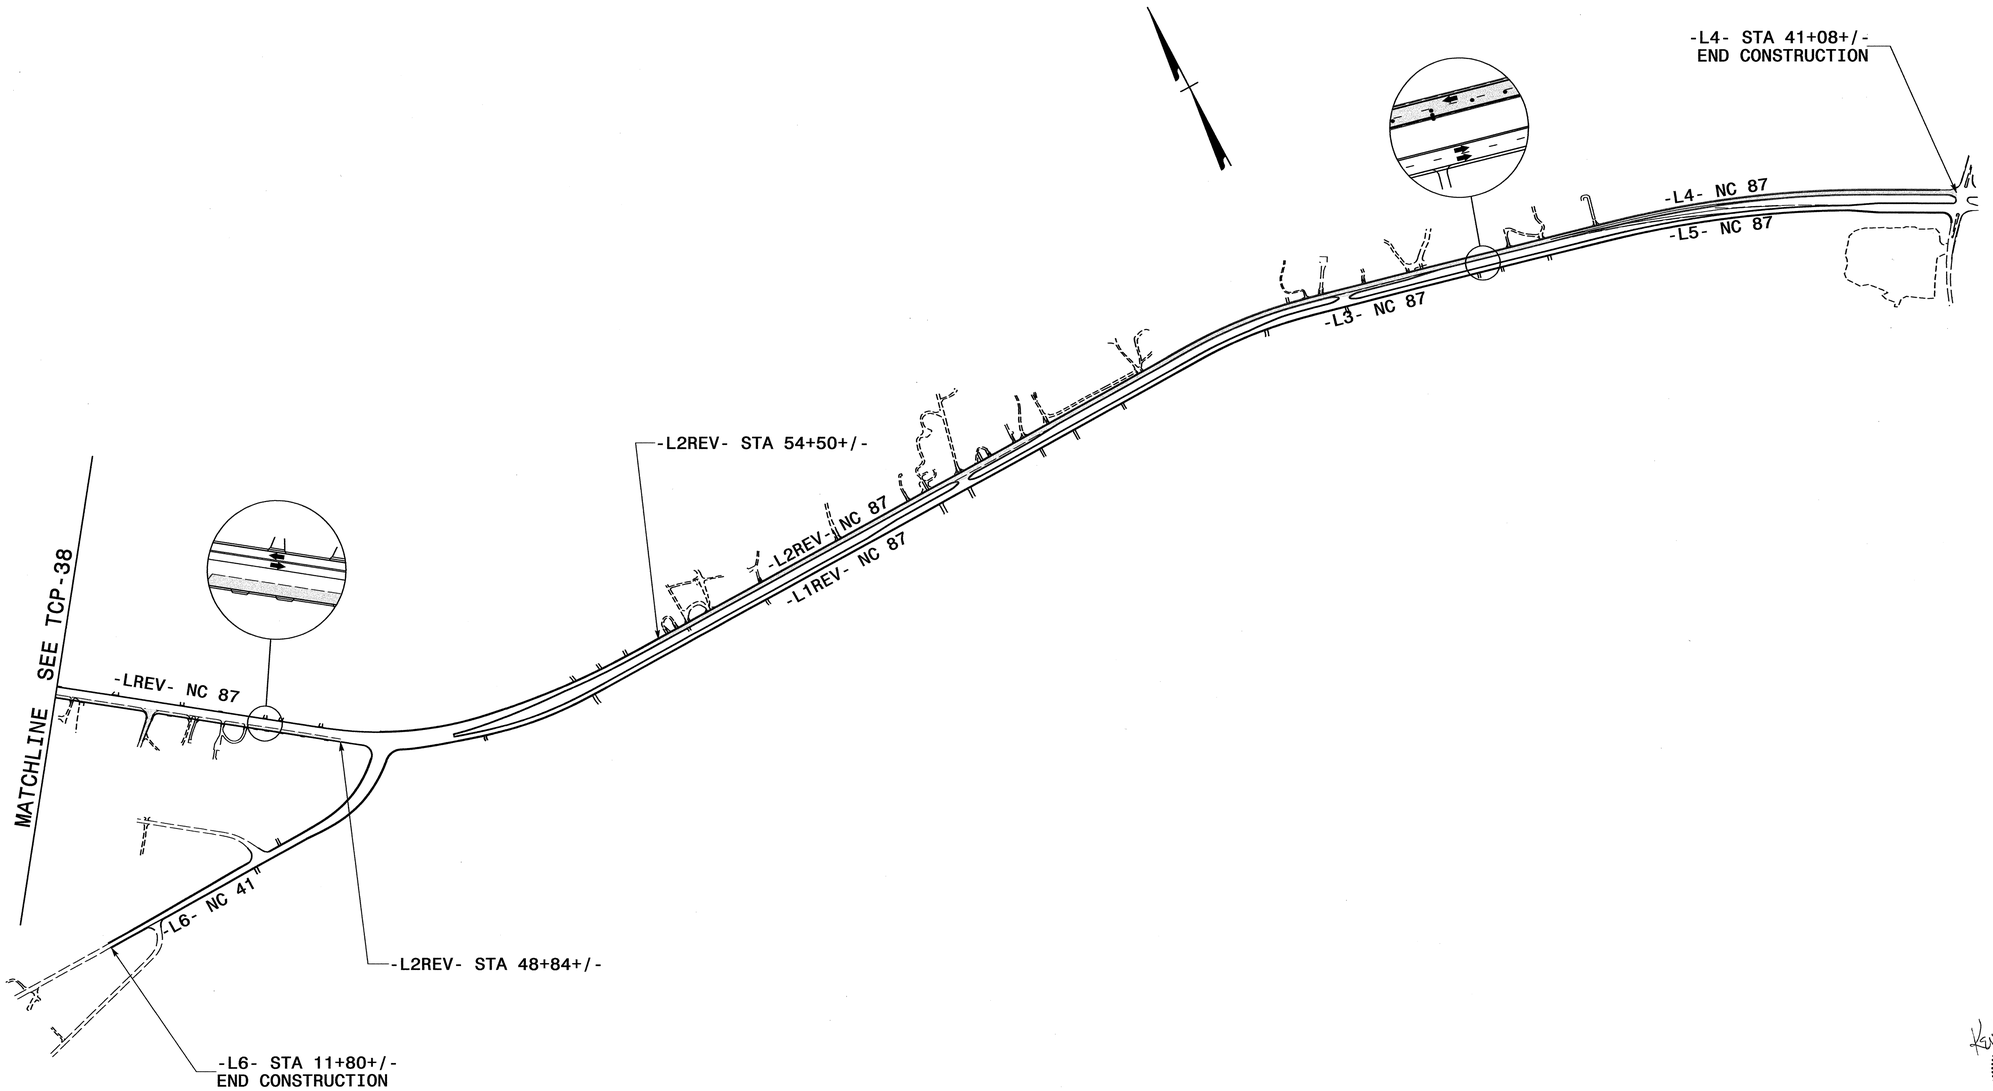

NORTH CAROLINA PROFESSIONAL SEAL 21047 ENGINEER KEVIN W. BISBY

9-13-2004

PHASE III OVERVIEW

SCALE:	NONE
DATE:	9/2004
DWG. BY:	KWB
DESIGN BY:	KWB
REVIEWED BY:	TRH

REVISIONS

CADD FILE

CH ENGINEERING

PO BOX 30128
RALEIGH, NC 27622

TELE 919.788.0224
FAX 919.788.0232

9/13/2004 11:00:09 AM f:\projects\wetherill\r-2562d\trafficcontrol\tcp\r-2562d_tcp_p3ovsht2.dgn