PROJ. REFERENCE NO.	SHEET NO.
R-2562D	TCP-17

METRIC

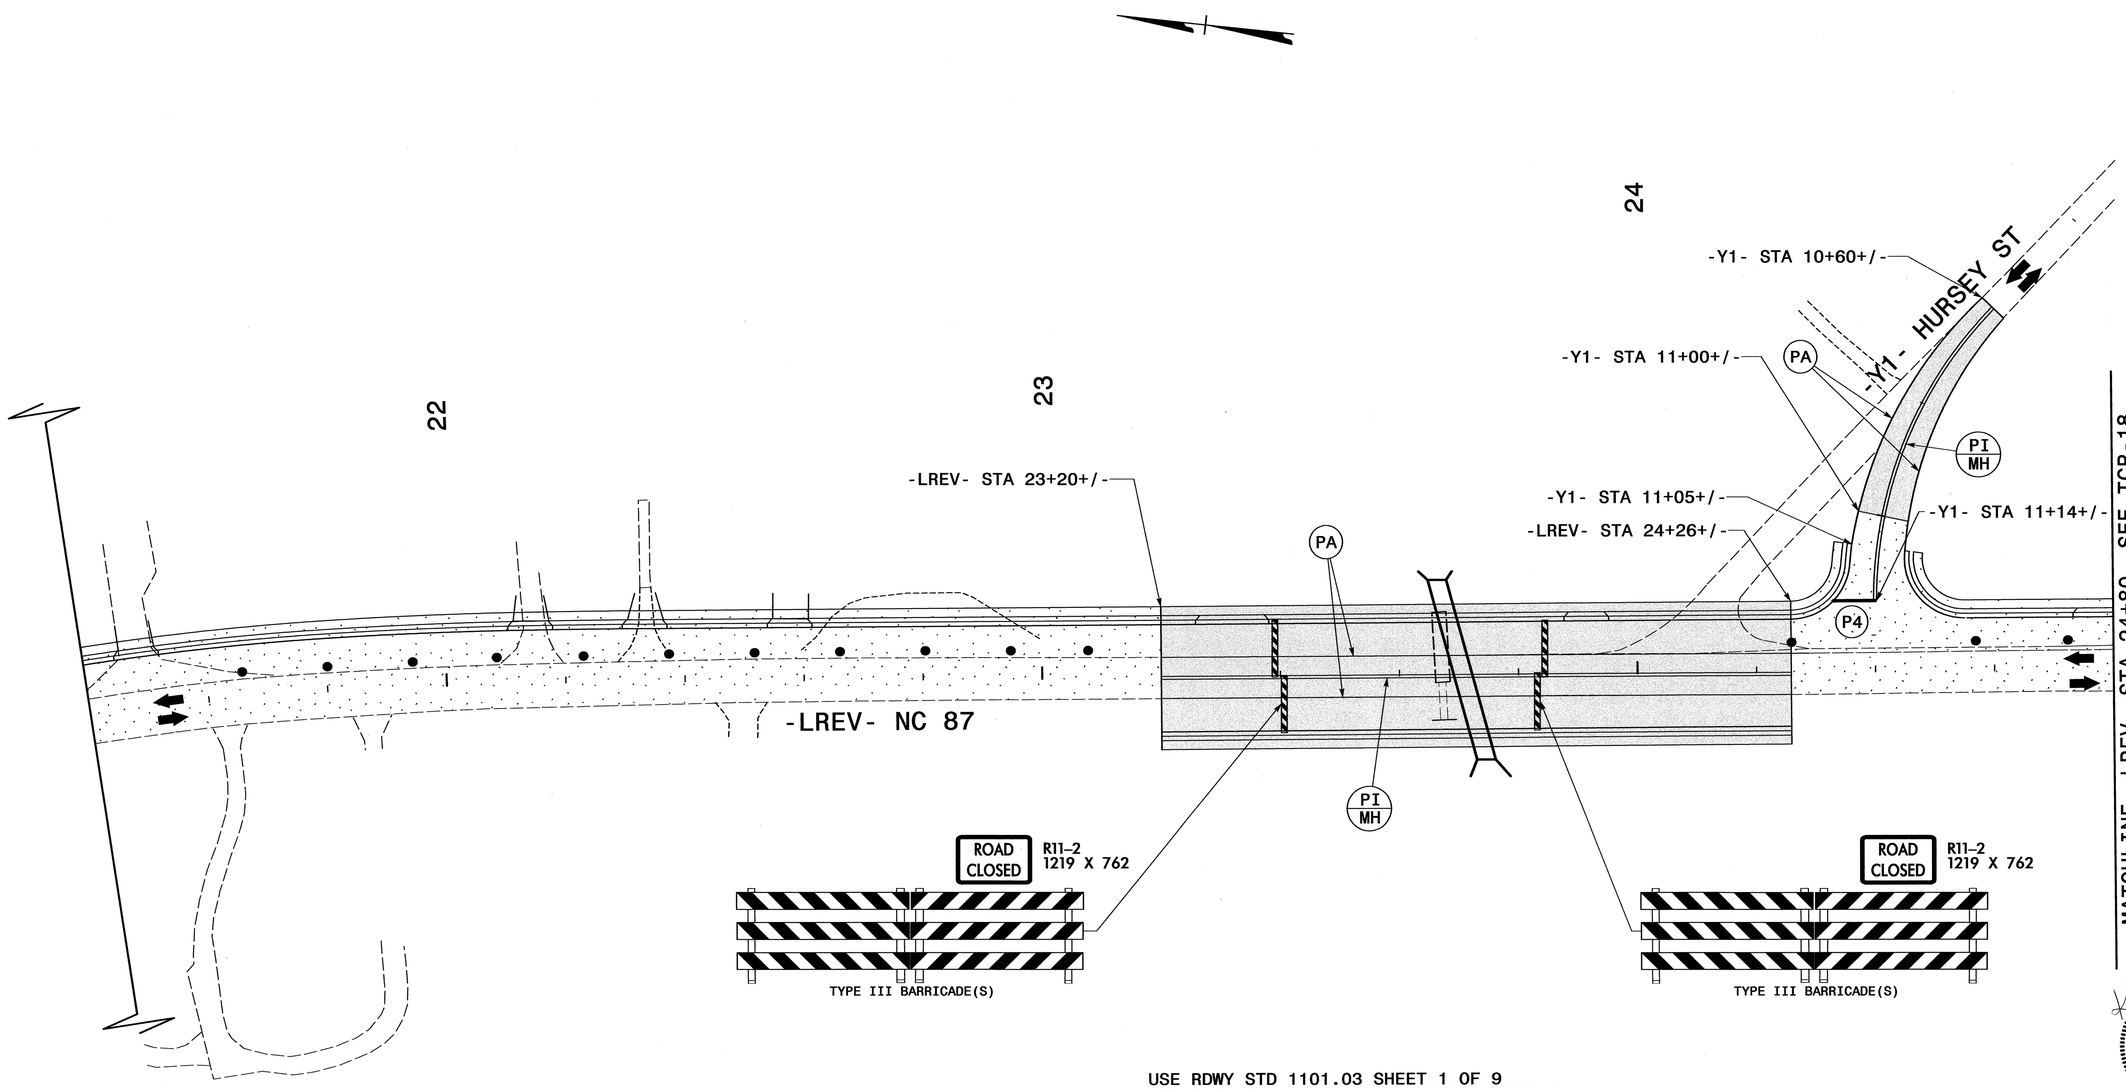

USE RDWY STD 1101.03 SHEET 1 OF 9
AND TCP-15 AND 16 FOR ADDITIONAL DETOUR
SIGNING AND DEVICES.

NORTH CAROLINA PROFESSIONAL SEAL 21047 ENGINEER KEVIN W. BISBY
10-4-2004

PHASE I - STEPS 4 AND 8

SCALE:	NONE
DATE:	9/2004
DWG. BY:	KWB
DESIGN BY:	KWB
REVIEWED BY:	TRH

REVISIONS

CADD FILE

CH ENGINEERING
PO BOX 30128
RALEIGH, NC 27622
TELE 919.788.0224
FAX 919.788.0232

10/4/2004 11:41:22 AM f:\projects\Wetherill\R-2562D\TrafficControl\tcp\R-2562D_TCP_plbsht8.dgn