PROJ. REFERENCE NO.	SHEET NO.
R-2562D	TCP-15

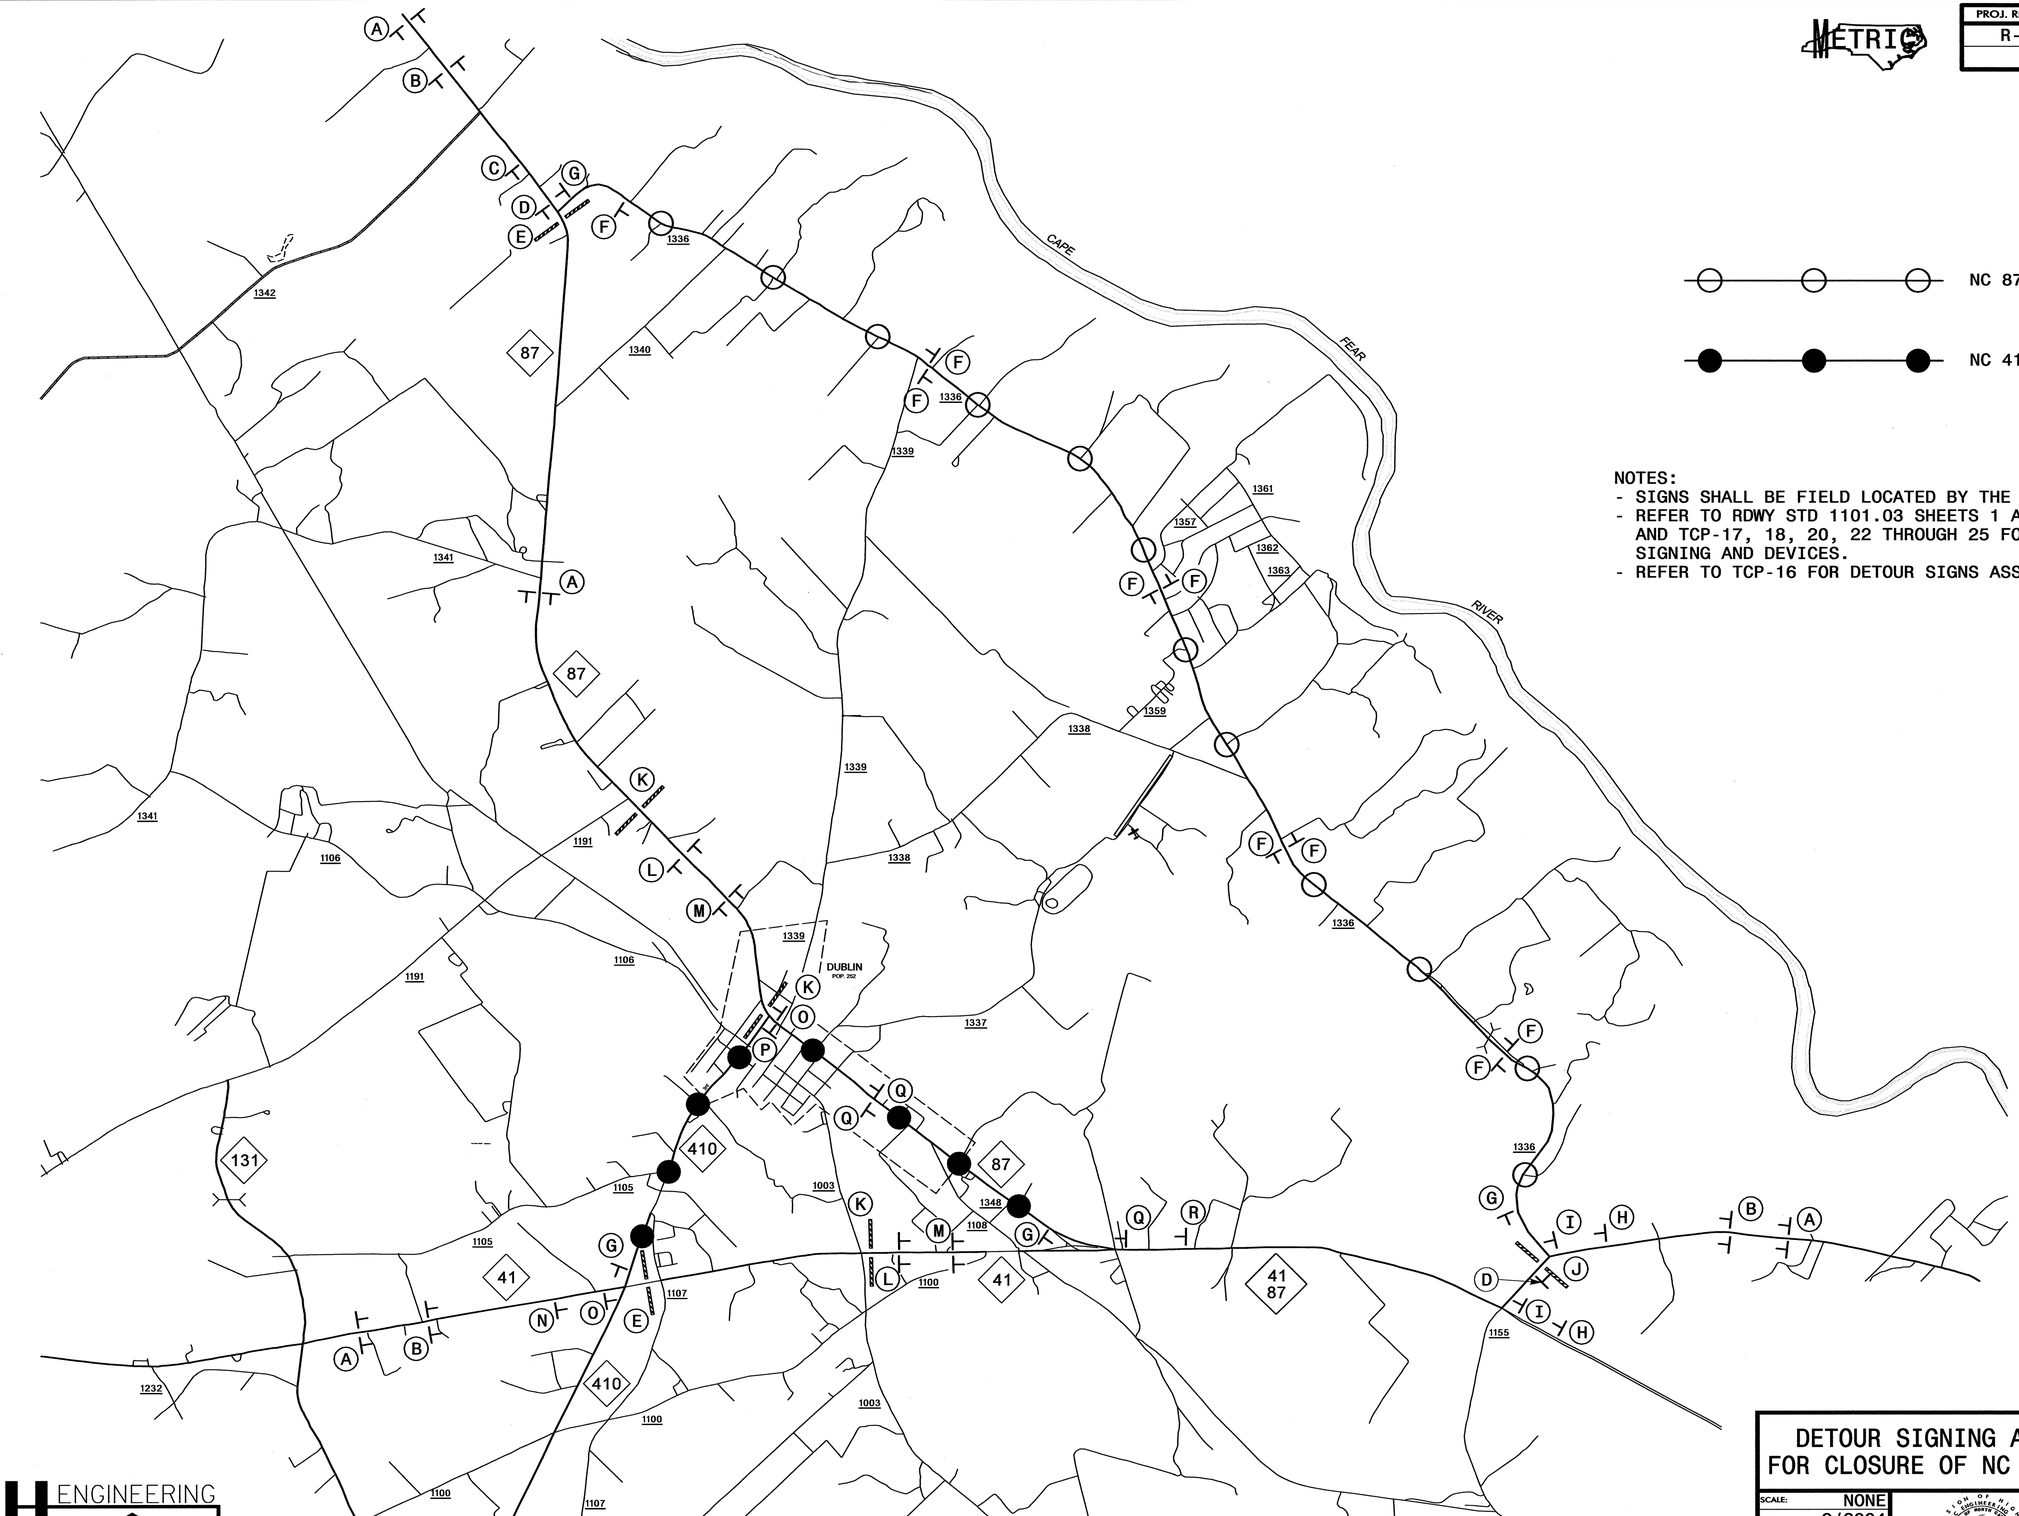

NC 87 DETOUR ROUTE

NC 41 DETOUR ROUTE

NOTES:
- SIGNS SHALL BE FIELD LOCATED BY THE ENGINEER.
- REFER TO RDWY STD 1101.03 SHEETS 1 AND 2 OF 9, AND TCP-17, 18, 20, 22 THROUGH 25 FOR ADDITIONAL SIGNING AND DEVICES.
- REFER TO TCP-16 FOR DETOUR SIGNS ASSEMBLIES.

NORTH CAROLINA PROFESSIONAL SEAL 21047 ENGINEER KEVIN W. BISBY

9-13-2004

DETOUR SIGNING AND DEVICES FOR CLOSURE OF NC 41 AND NC 87

SCALE:	NONE
DATE:	9/2004
DWG. BY:	KWB
DESIGN BY:	KWB
REVIEWED BY:	TRH

REVISIONS

CADD FILE

CH ENGINEERING
PO BOX 30128
RALEIGH, NC 27622
TELE 919.788.0224
FAX 919.788.0232