PROJ. REFERENCE NO.	SHEET NO.
R-2562D	TCP-3A

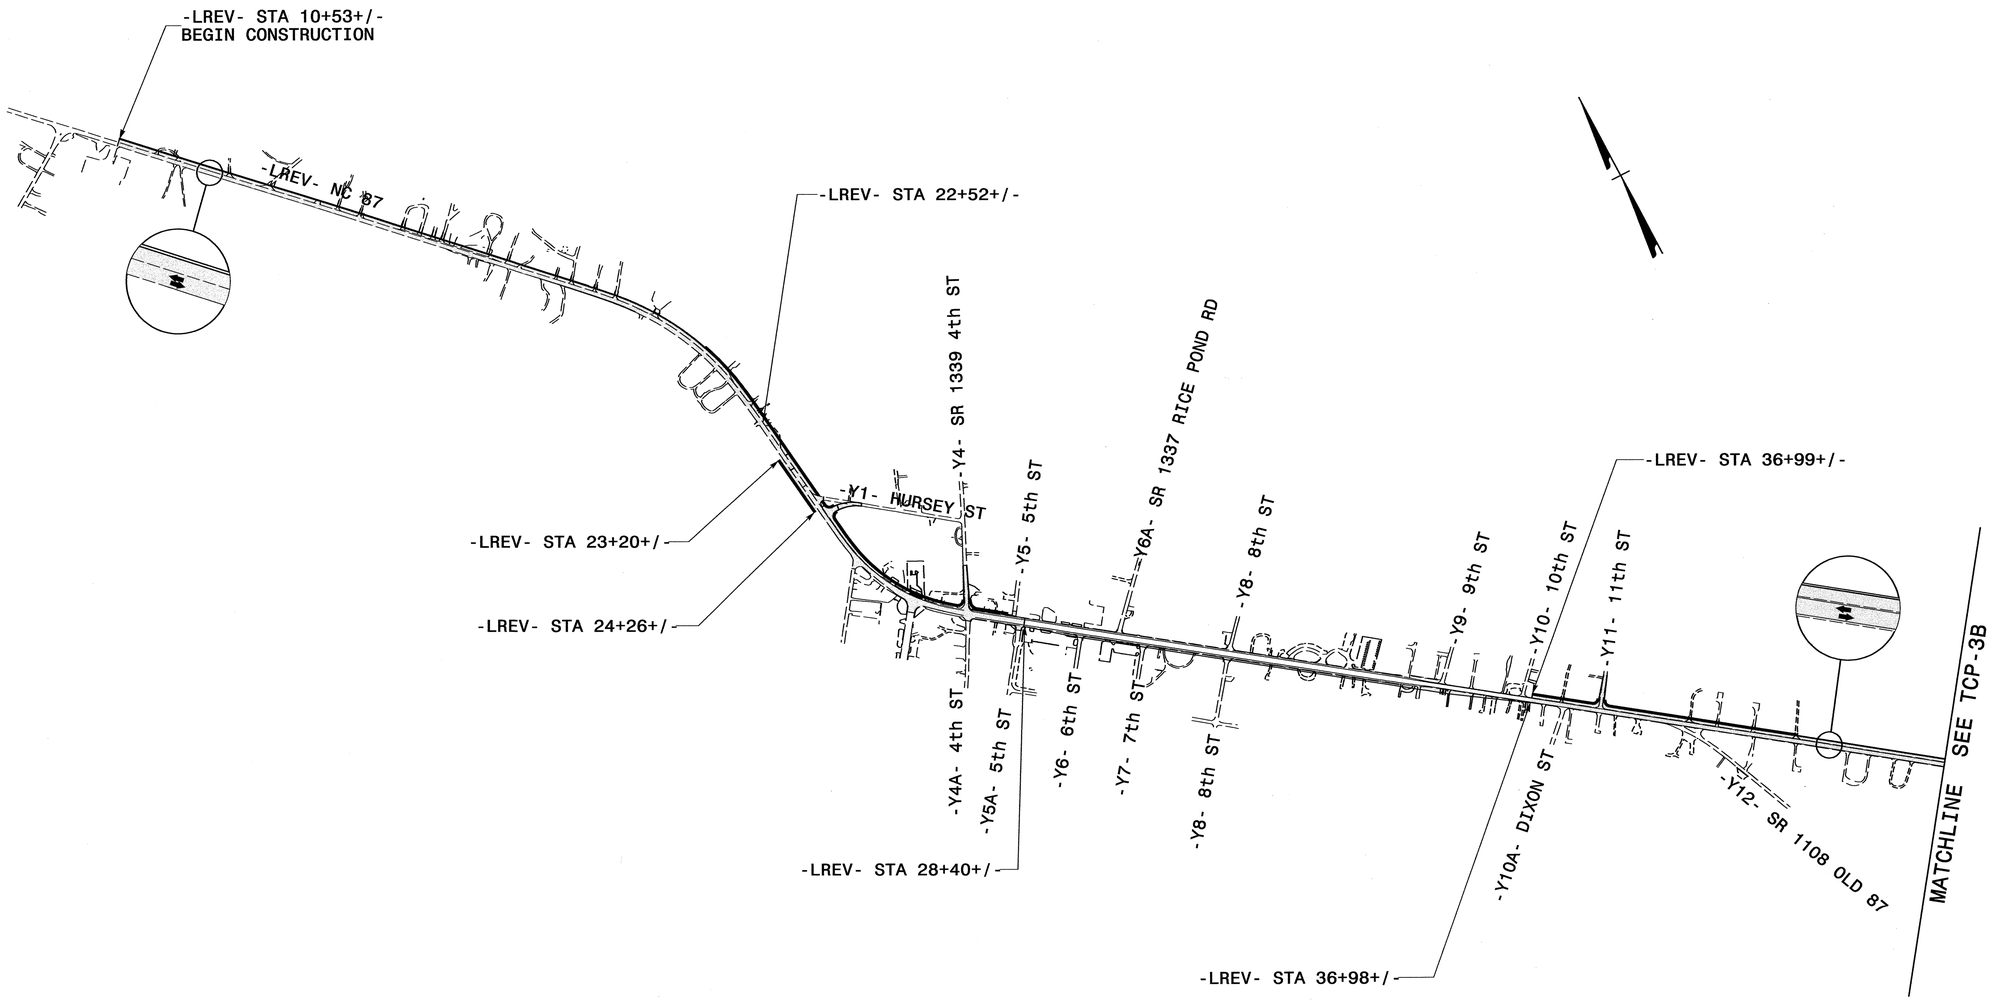

CH ENGINEERING
PO BOX 30128
RALEIGH, NC 27622
TELE 919.788.0224
FAX 919.788.0232

PHASE I OVERVIEW

SCALE:	NONE
DATE:	9/2004
DWG. BY:	KWB
DESIGN BY:	KWB
REVIEWED BY:	TRH

REVISIONS

CADD FILE

9/13/2004 11:00:05 AM N:\projects\weather\IV-2562d\traffic\control\tcp\IV-2562d_tcp_plovsht1.dgn