| PROJECT REFERENCE NO. | SHEET NO. |
|---|---|
| R-2562D | U0-15 |

# UTILITIES BY OTHERS

METRIC

5 0 10

SCALE

**NOTE:**
**ALL PROPOSED UTILITY WORK SHOWN ON THIS SHEET WILL BE DONE BY OTHERS**

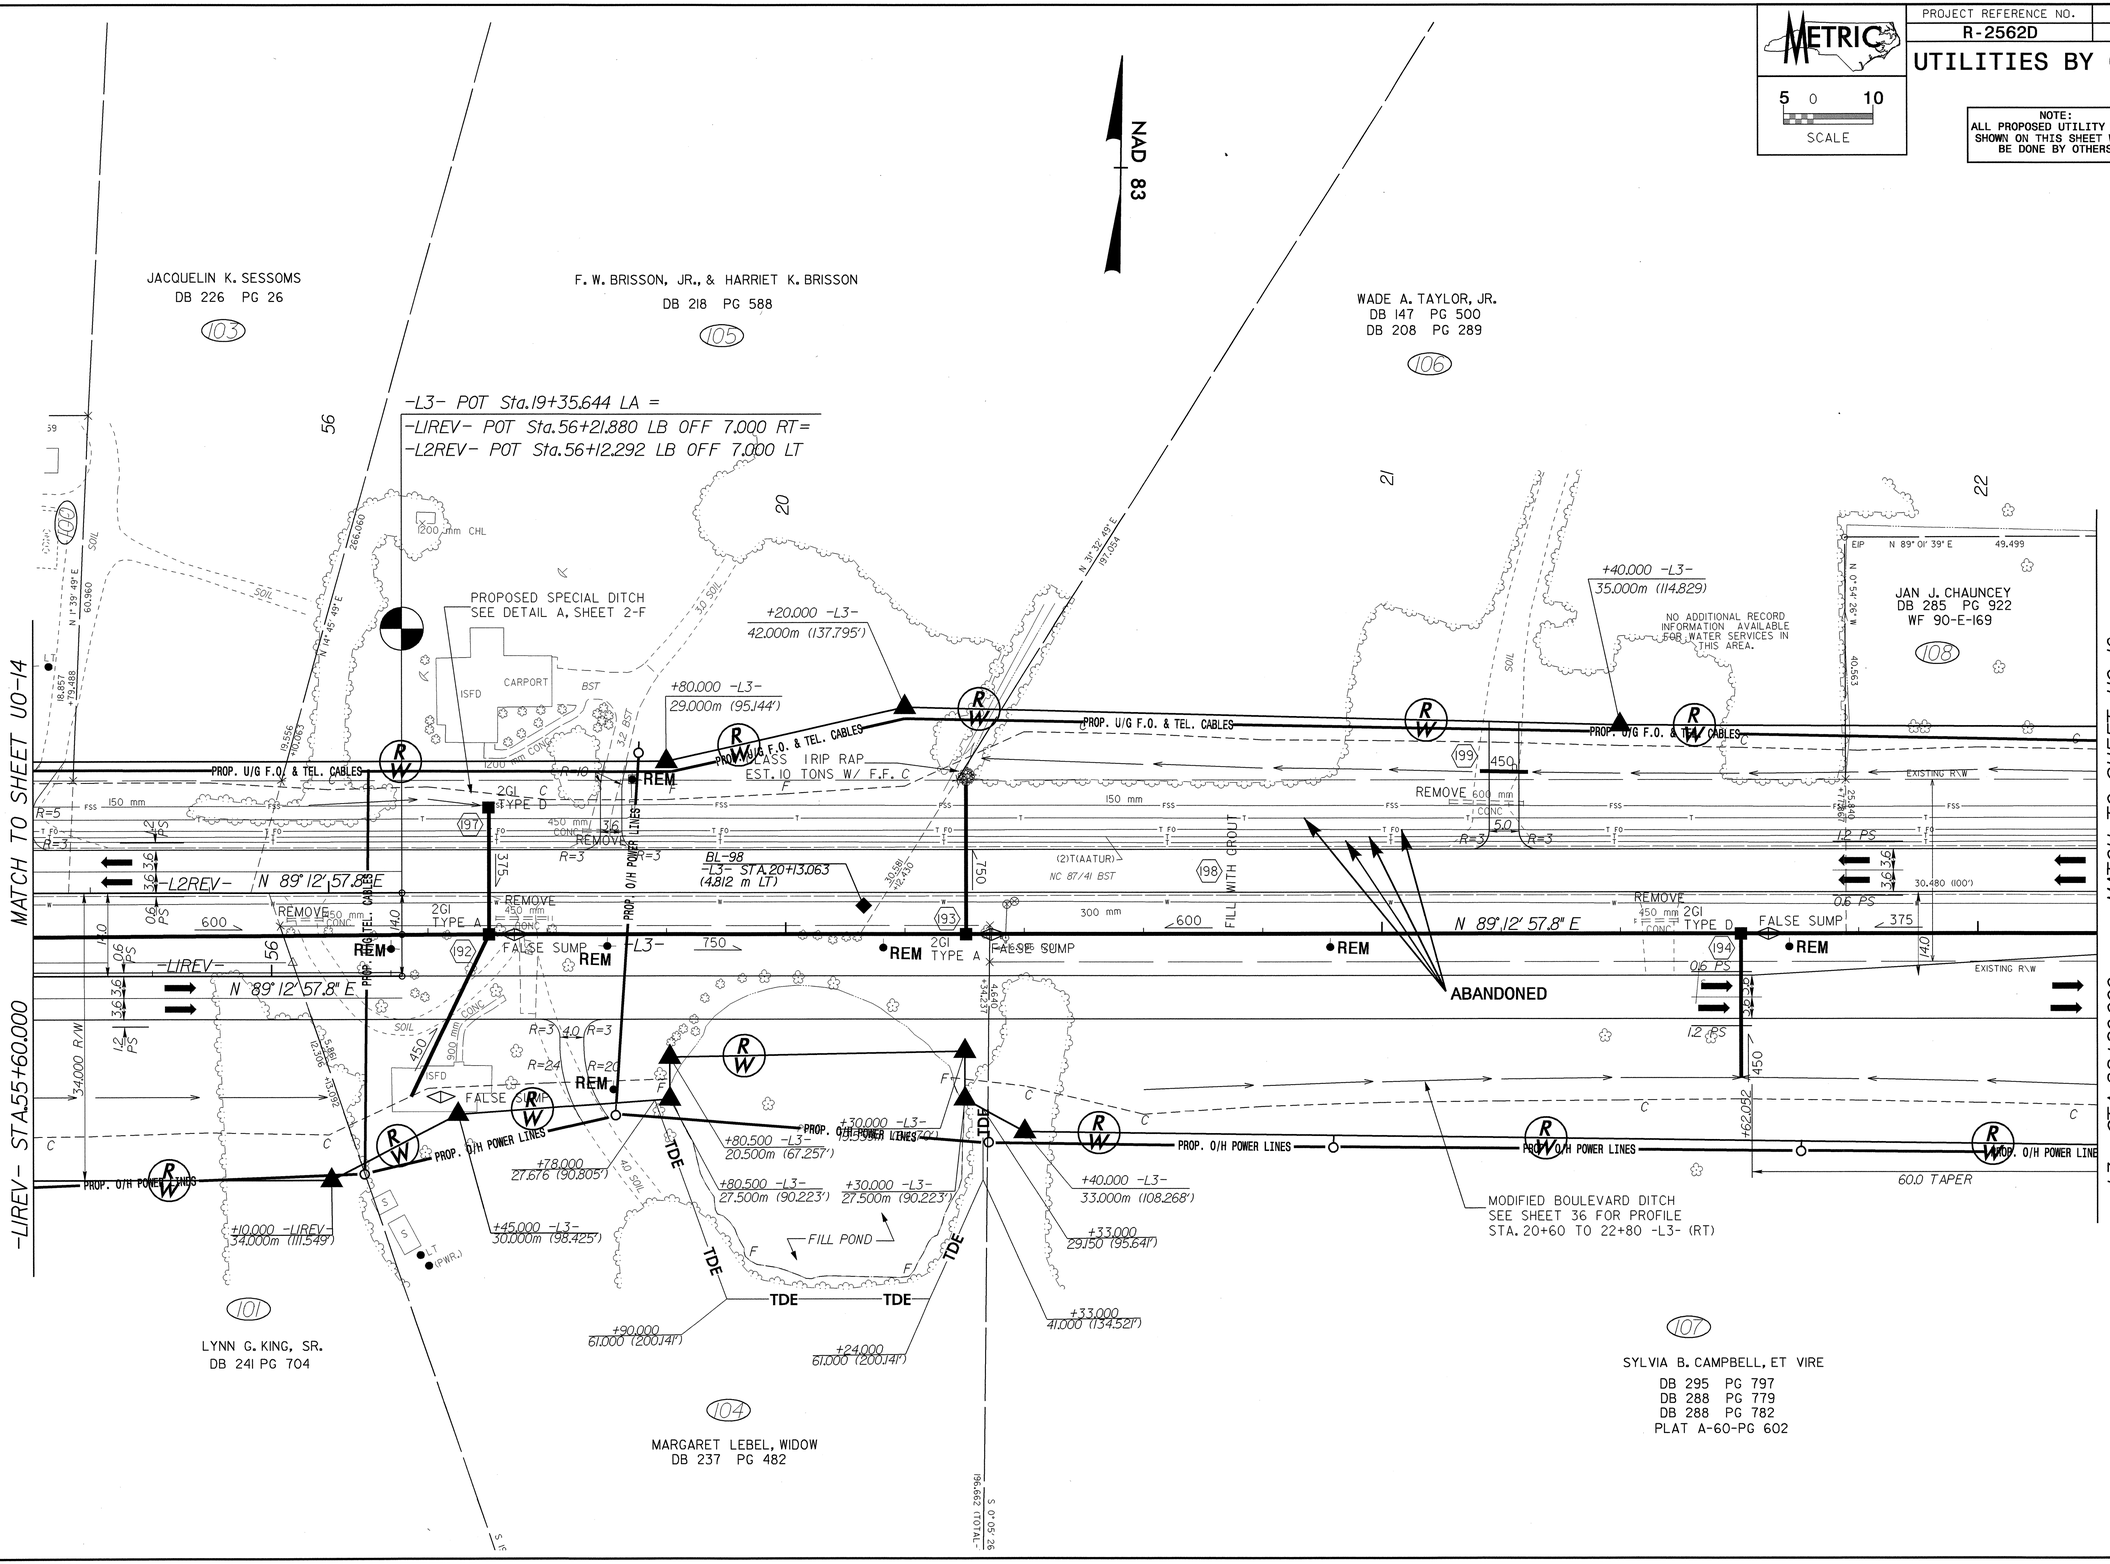



22-SEP-2004 15:23
R:\Utilities\Dwg\U0\R-2562D\R-2562D2019_U015_ut_psh.dgn
mcright RPI USER(27)