PROJECT REFERENCE NO.	SHEET NO.
R-2562D	U0-12

UTILITIES BY OTHERS

METRIC

5 0 10
SCALE

NOTE:
ALL PROPOSED UTILITY WORK SHOWN ON THIS SHEET WILL BE DONE BY OTHERS

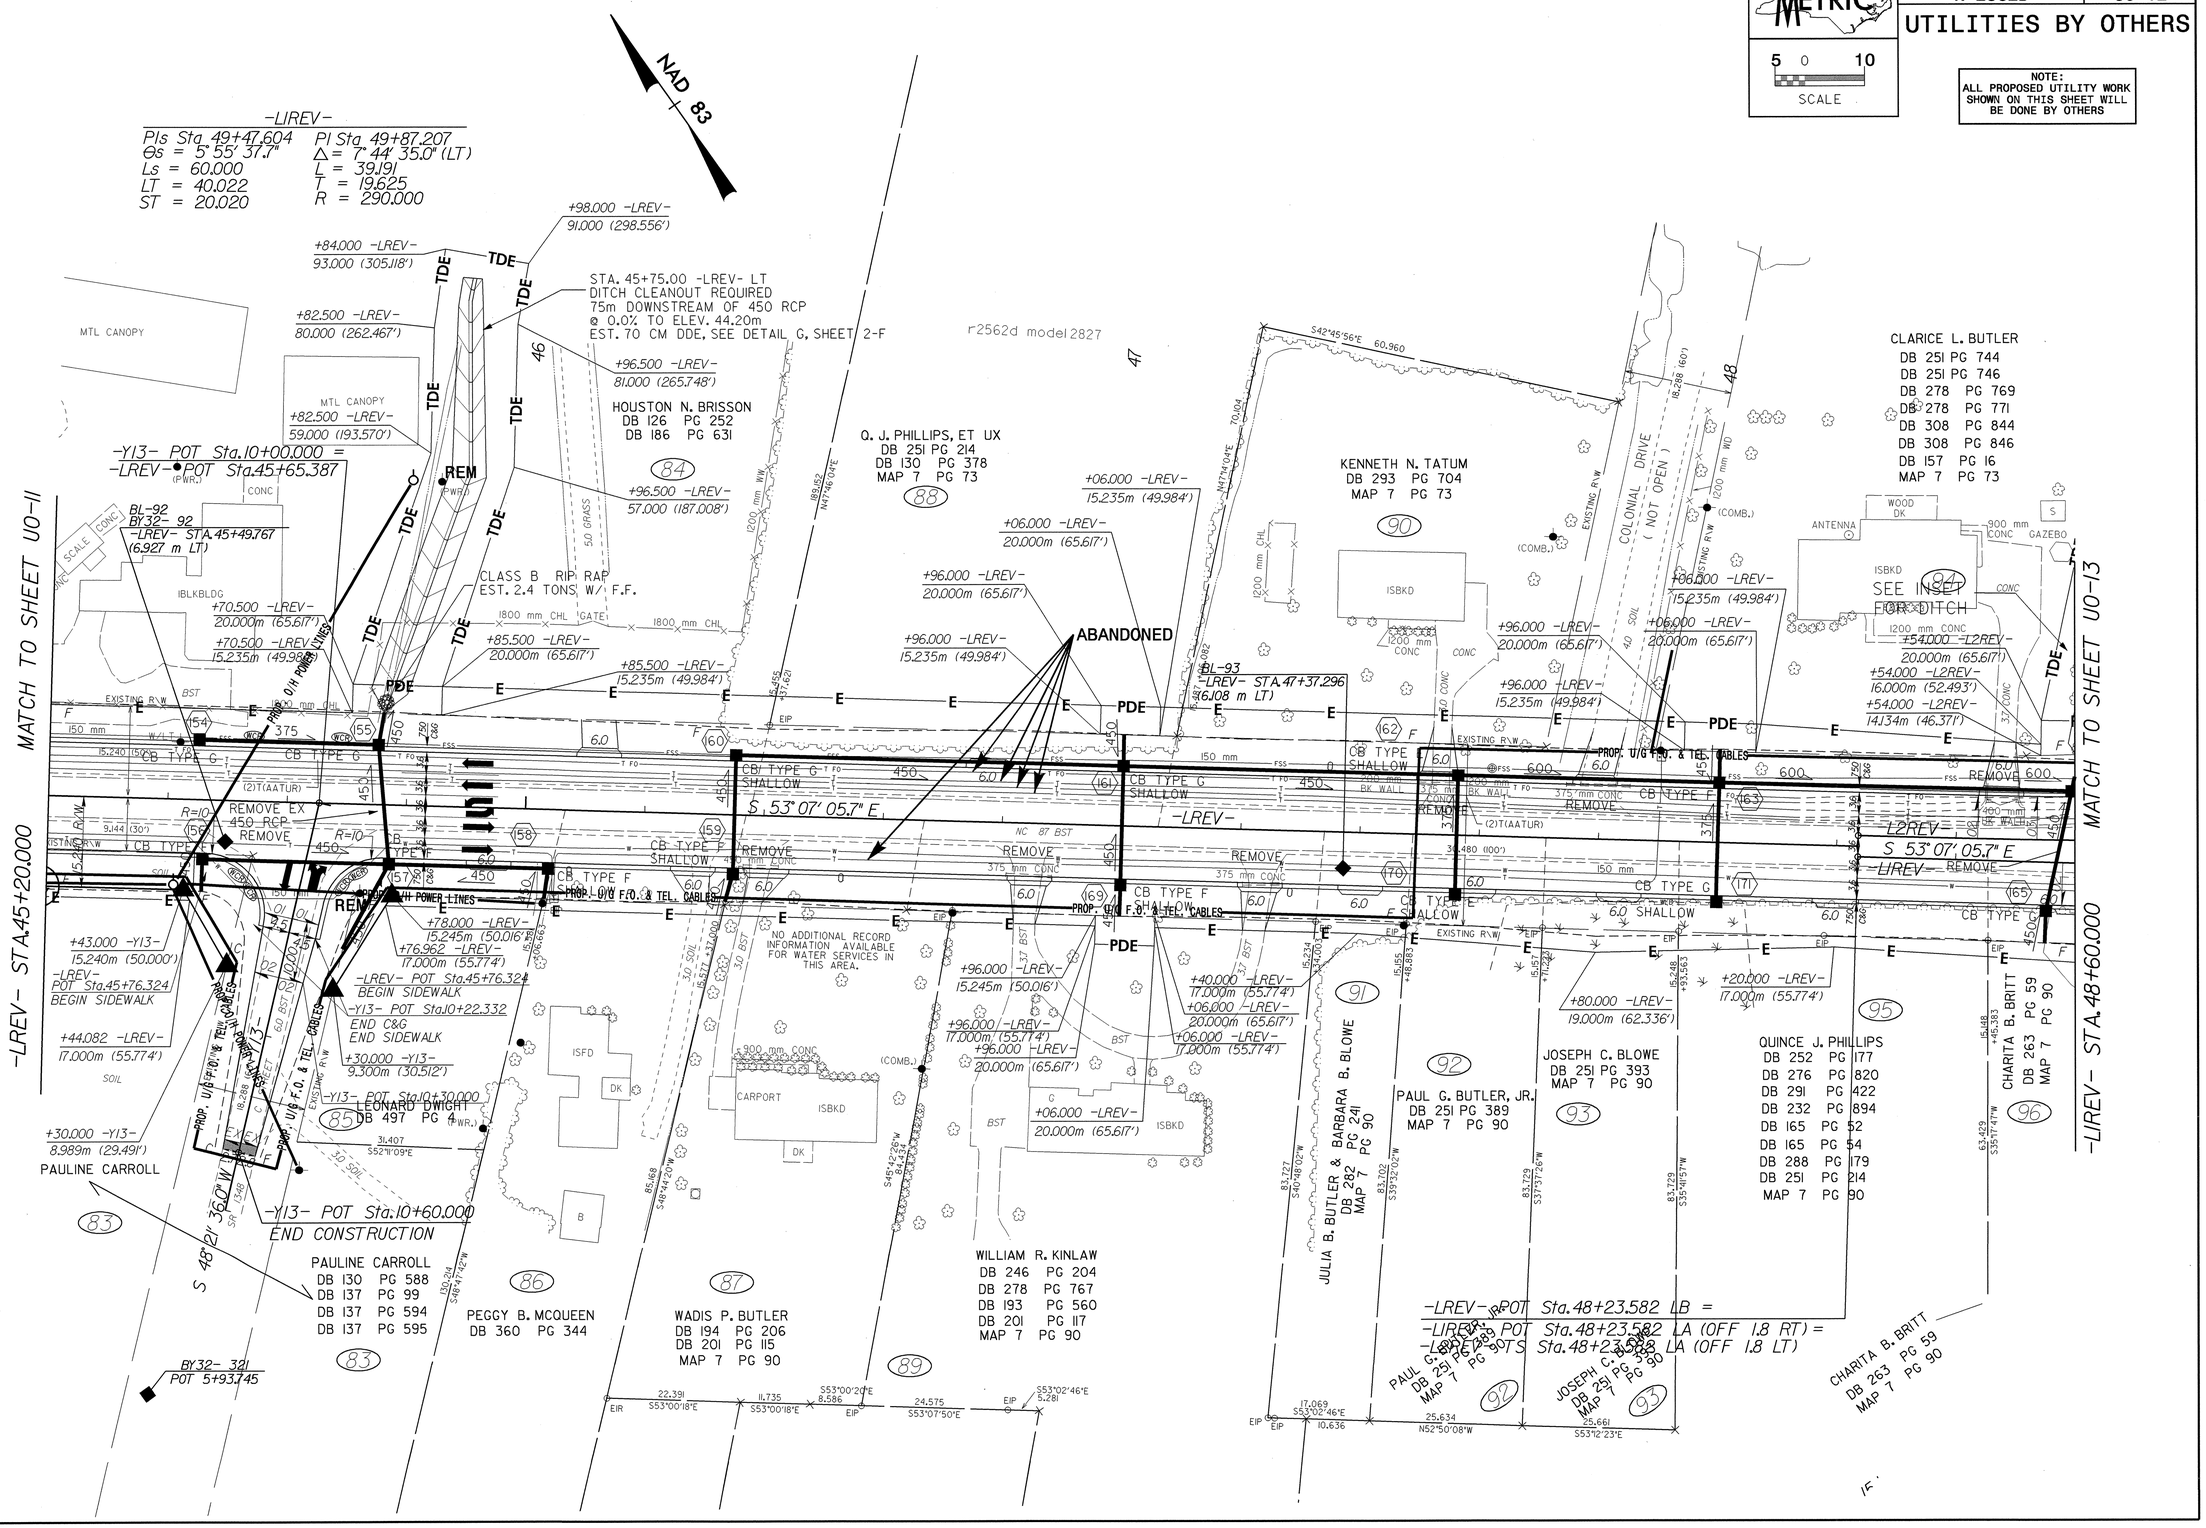

042597
22-SEP-2004 15:22
R:\Utilities\Rdwy\U0_R2562D_R-2562D15.U012_ut_psh.dgn
mpzigler PW 0520121221