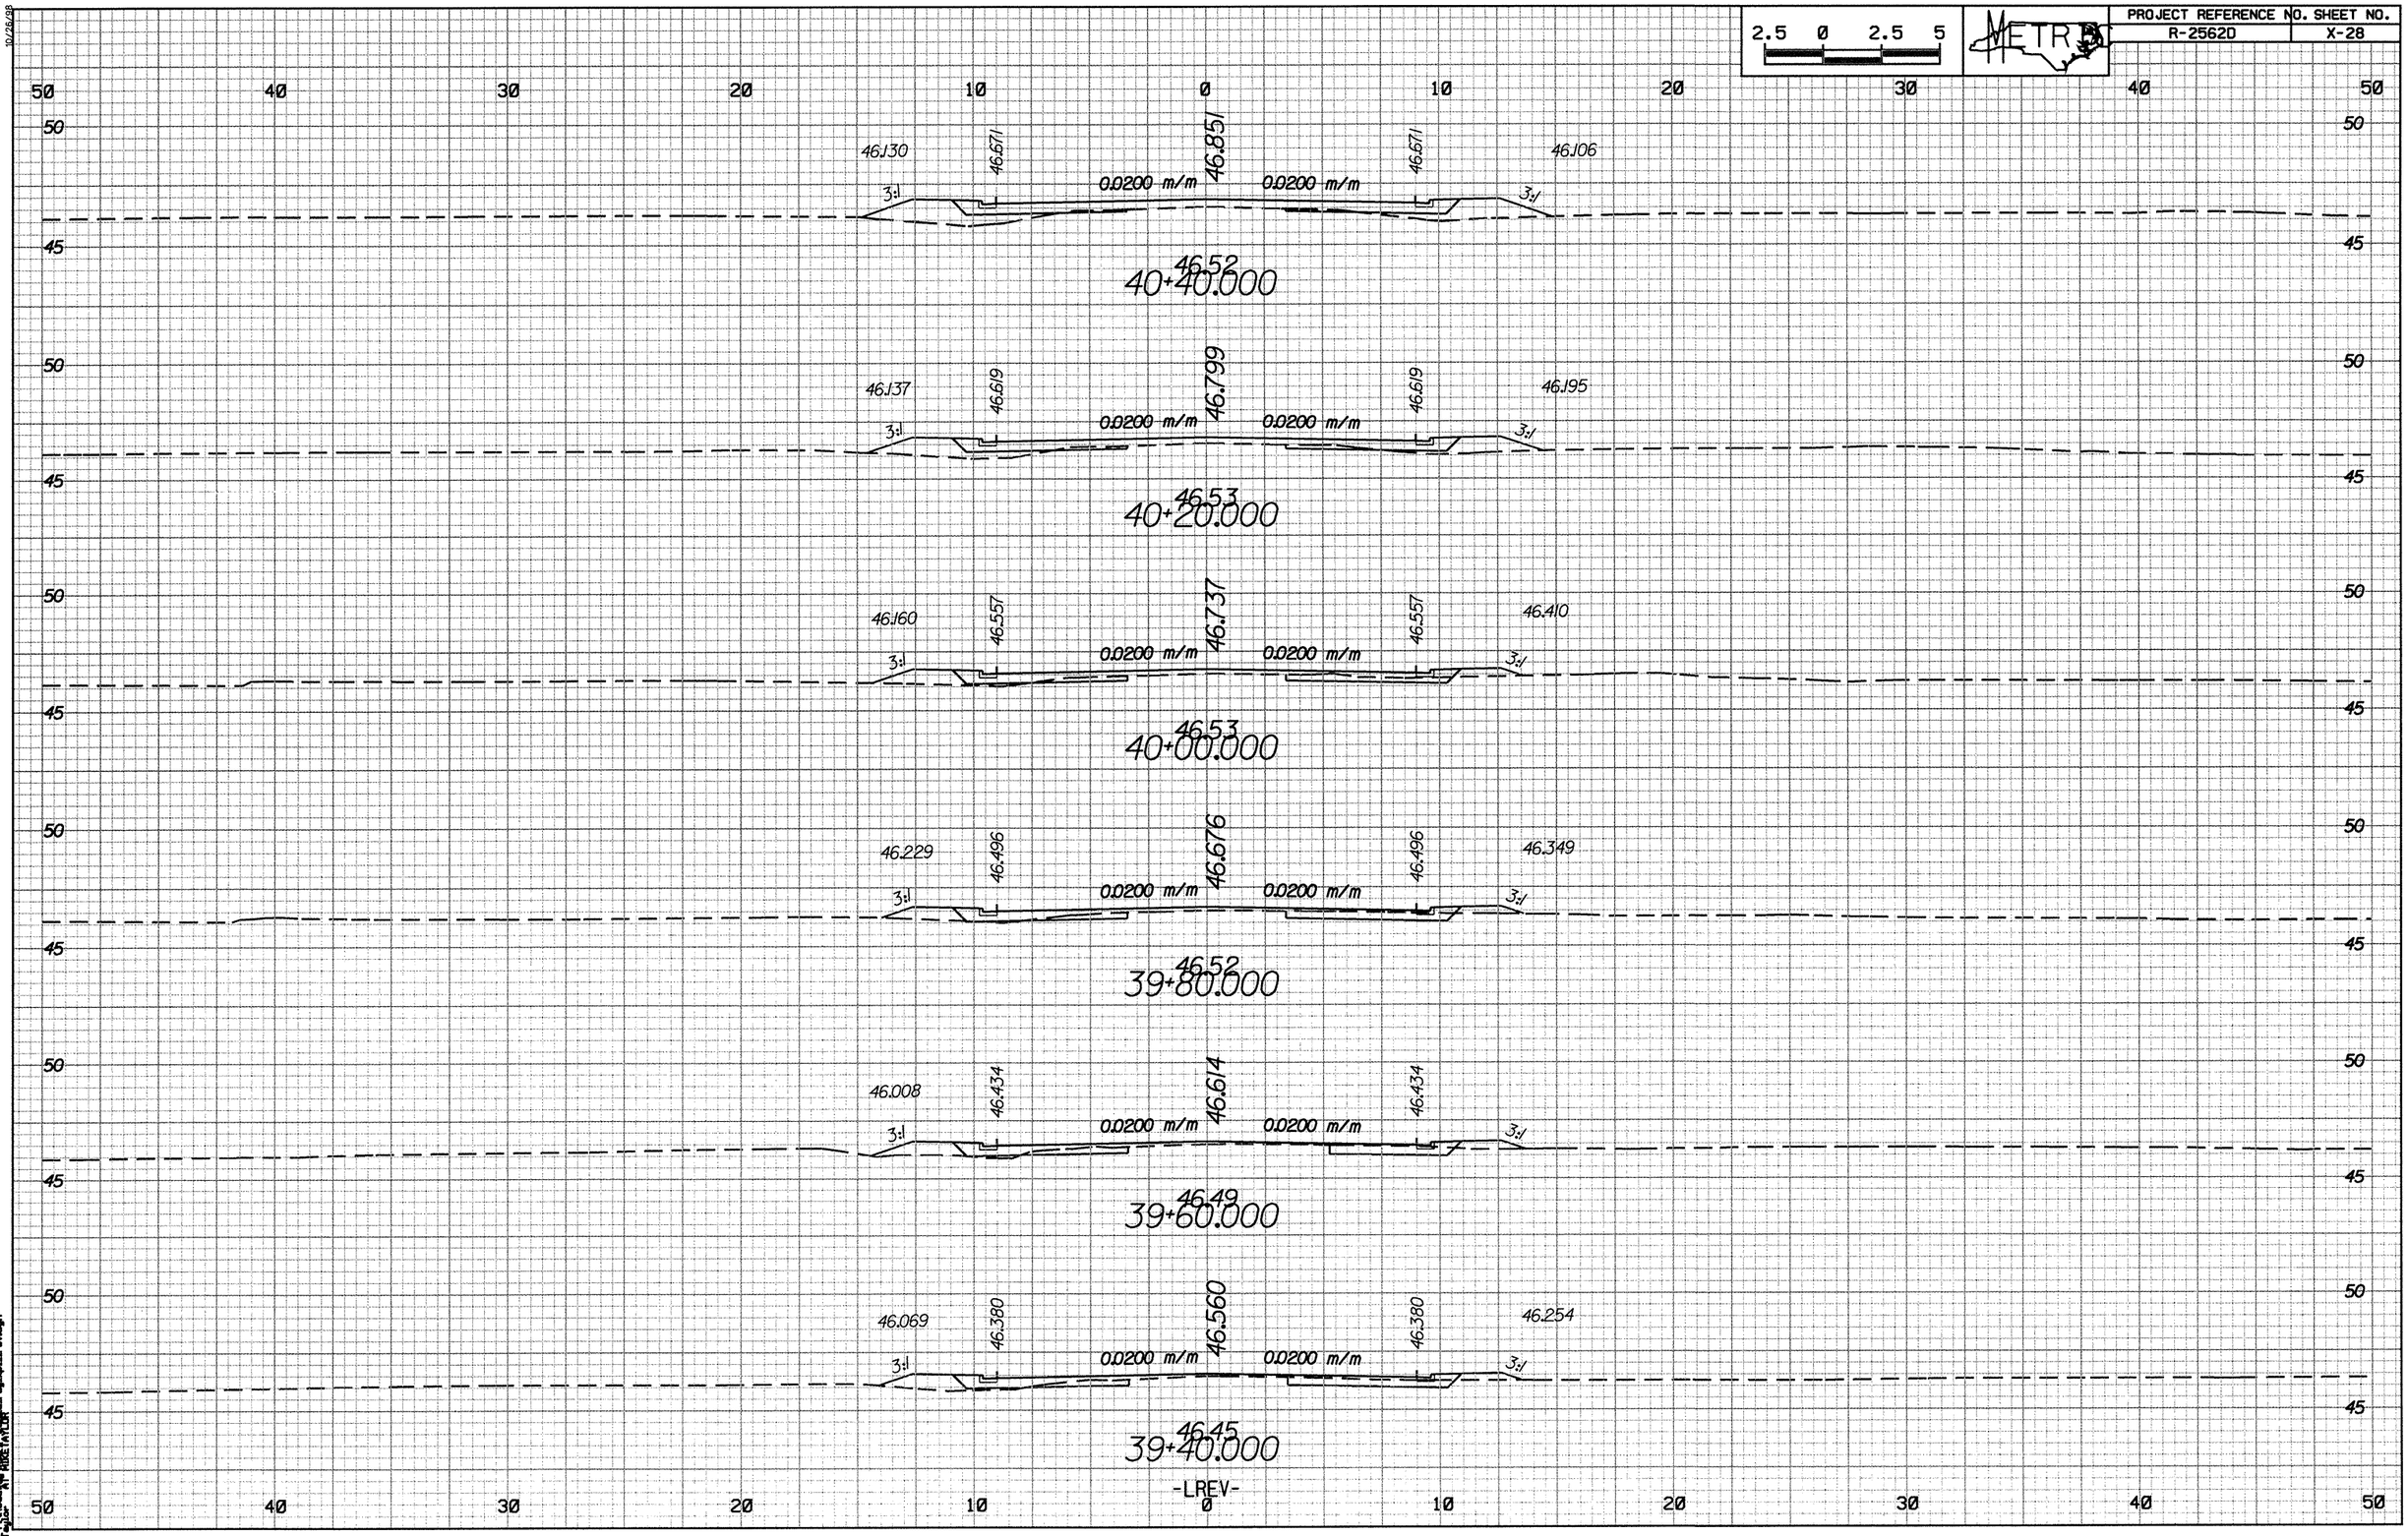PROJECT REFERENCE NO.	SHEET NO.
R-2562D	X-28