PROJECT REFERENCE NO.	SHEET NO.
R-2237B	EC-31/CONST 30
R/W SHEET NO.	
ROADWAY DESIGN ENGINEER	HYDRAULICS ENGINEER

NOTE:
PLACE TEMPORARY ROCK SEDIMENT DAMS TYPE- B AND TEMPORARY ROCK SILT CHECKS TYPE-A AT DRAINAGE OUTLETS.

CLEARING AND GRUBBING
EROSION CONTROL FOR
CONSTRUCTION SHEET 30

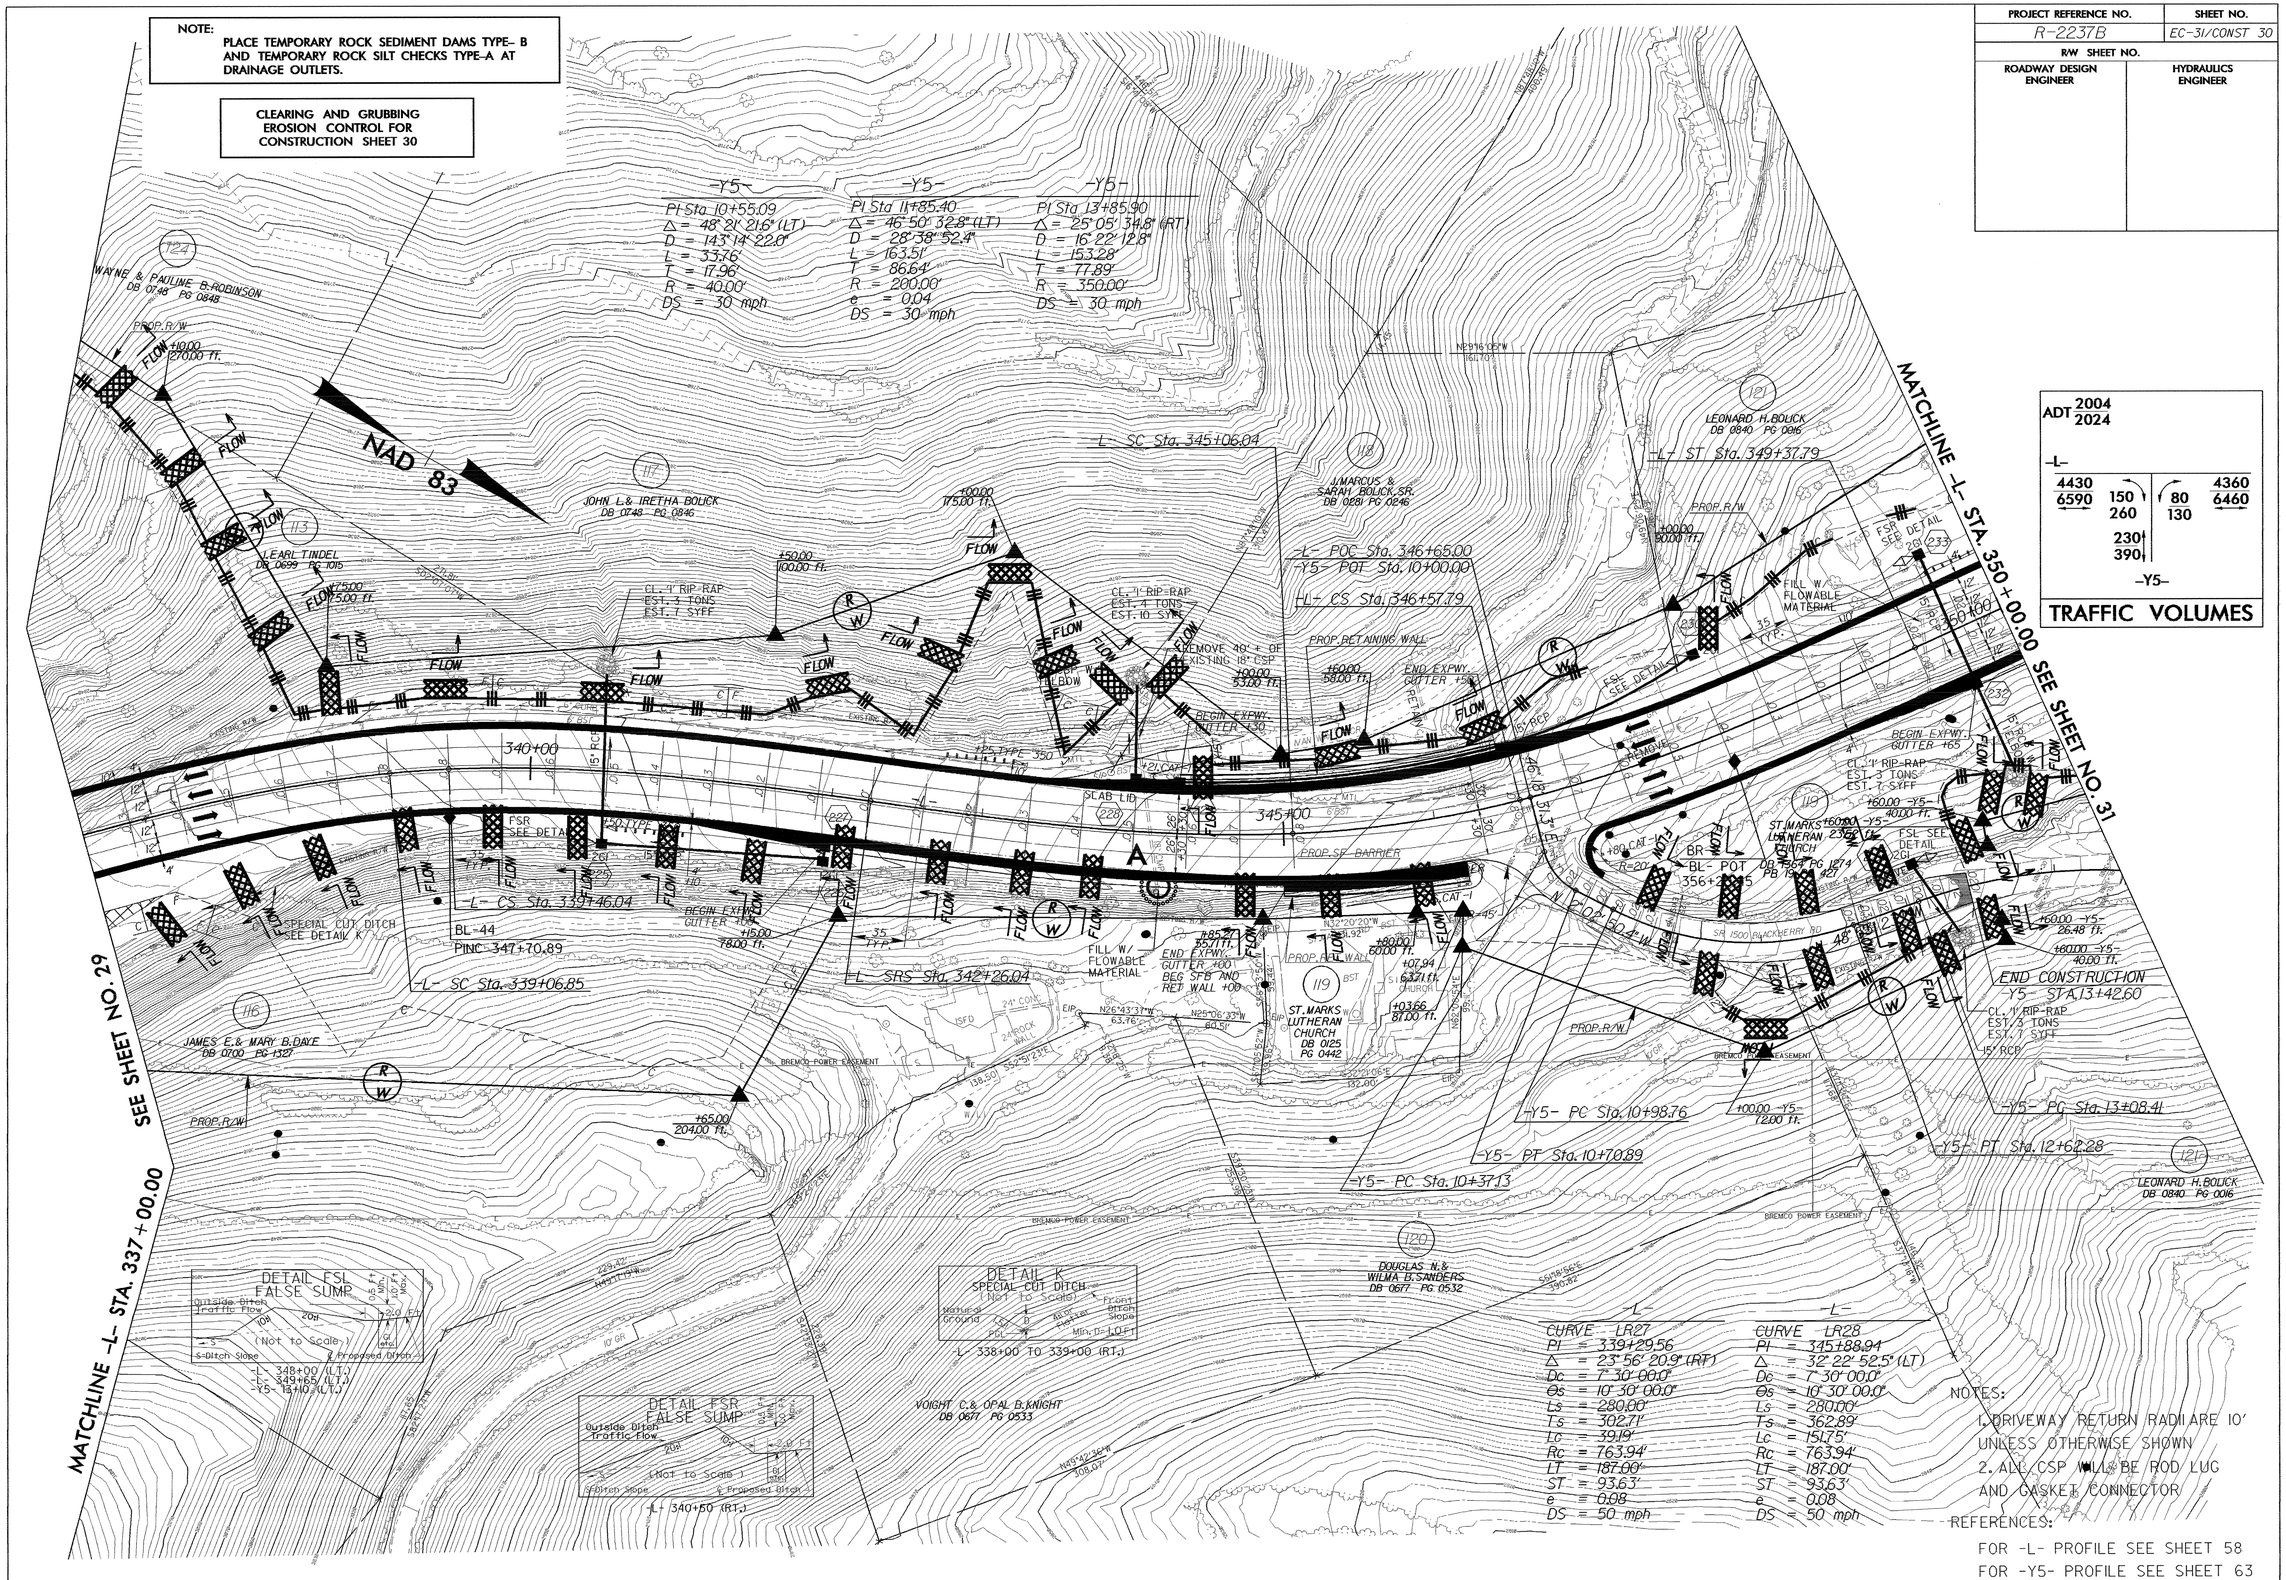

ADT 2004
2024

-L-

4430 / 6590	150 / 260	80 / 130	4360 / 6460

230 / 390

-Y5-

TRAFFIC VOLUMES

-L-

CURVE	LR27
PI	339+29.56
Δ	23° 56' 20.9" (RT)
Dc	7° 30' 00.0"
Os	10° 30' 00.0"
Ls	280.00'
Ts	302.71'
Lc	39.19'
Rc	763.94'
LT	187.00'
ST	93.63'
e	0.08
DS	50 mph

-L-

CURVE	LR28
PI	345+88.94
Δ	32° 22' 52.5" (LT)
Dc	7° 30' 00.0"
Os	10° 30' 00.0"
Ls	280.00'
Ts	362.89'
Lc	151.75'
Rc	763.94'
LT	187.00'
ST	93.63'
e	0.08
DS	50 mph

NOTES:
1. DRIVEWAY RETURN RADII ARE 10' UNLESS OTHERWISE SHOWN
2. ALL CSP WILL BE ROD LUG AND GASKET CONNECTOR

REFERENCES:
FOR -L- PROFILE SEE SHEET 58
FOR -Y5- PROFILE SEE SHEET 63