TIP NO.	SHEET NO.
R-2237B	SIGN-23

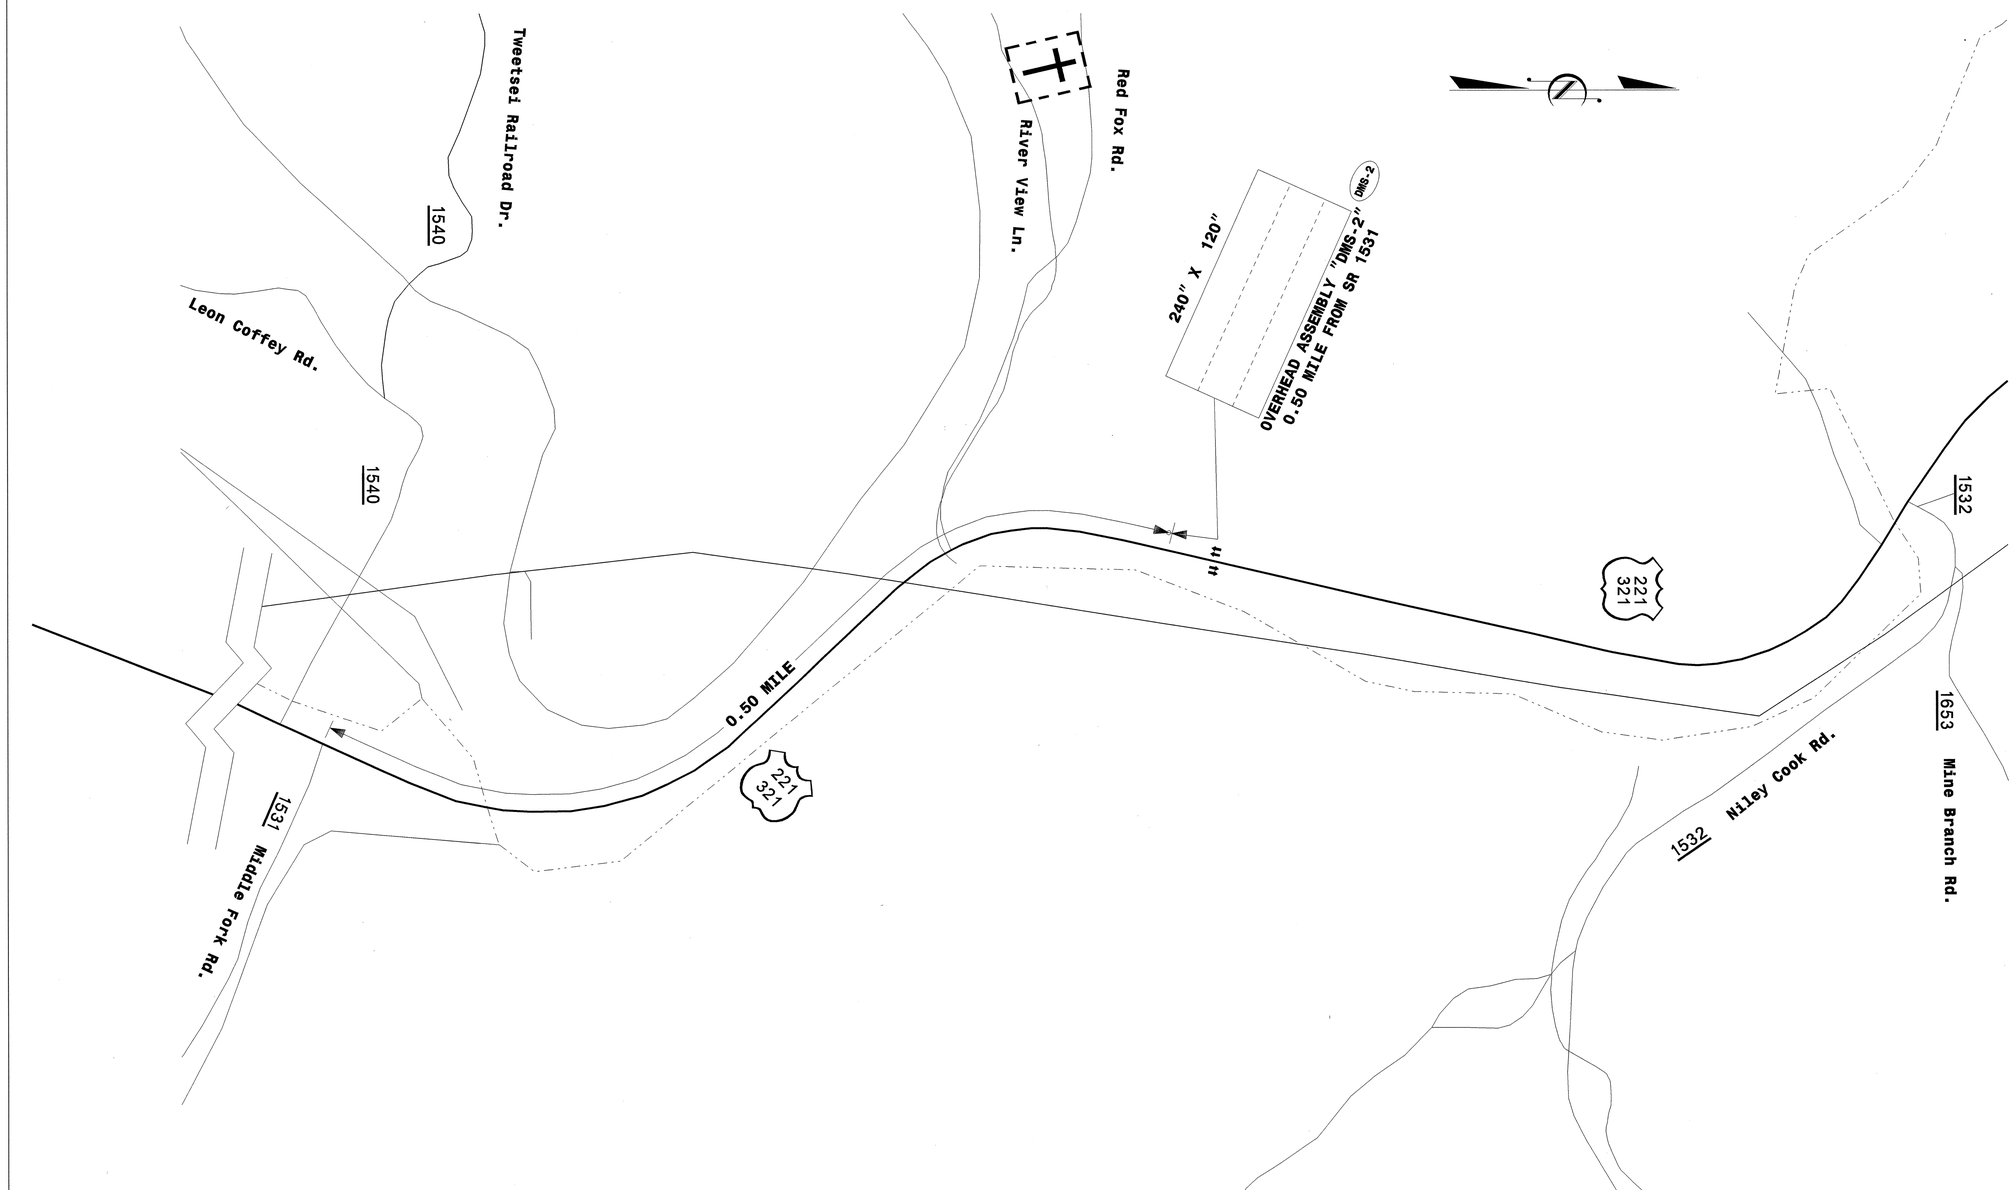

SEAL

9/23/04
NORTH CAROLINA PROFESSIONAL SEAL 028387 ENGINEER AYMAN I. ALQUDWAH

DMS-2 LOCATIONSN
NORTH OF MAINLINE ROUTE
WATAUGA COUNTY

SCALE	NONE
DATE	07-01-04
DESIGN BY	J. MARTINEZ
REVIEWED BY	
APPROVED BY	A. ALQUDWAH

TRAFFIC ENGINEERING
STATE OF NORTH CAROLINA DEPARTMENT OF TRANSPORTATION
SIGNING SECTION

REVISIONS	

TESN192250 Wednesday September 22 2004 s09,23.m