TIP NO.	SHEET NO.
R-2237B	*SIGN-19*

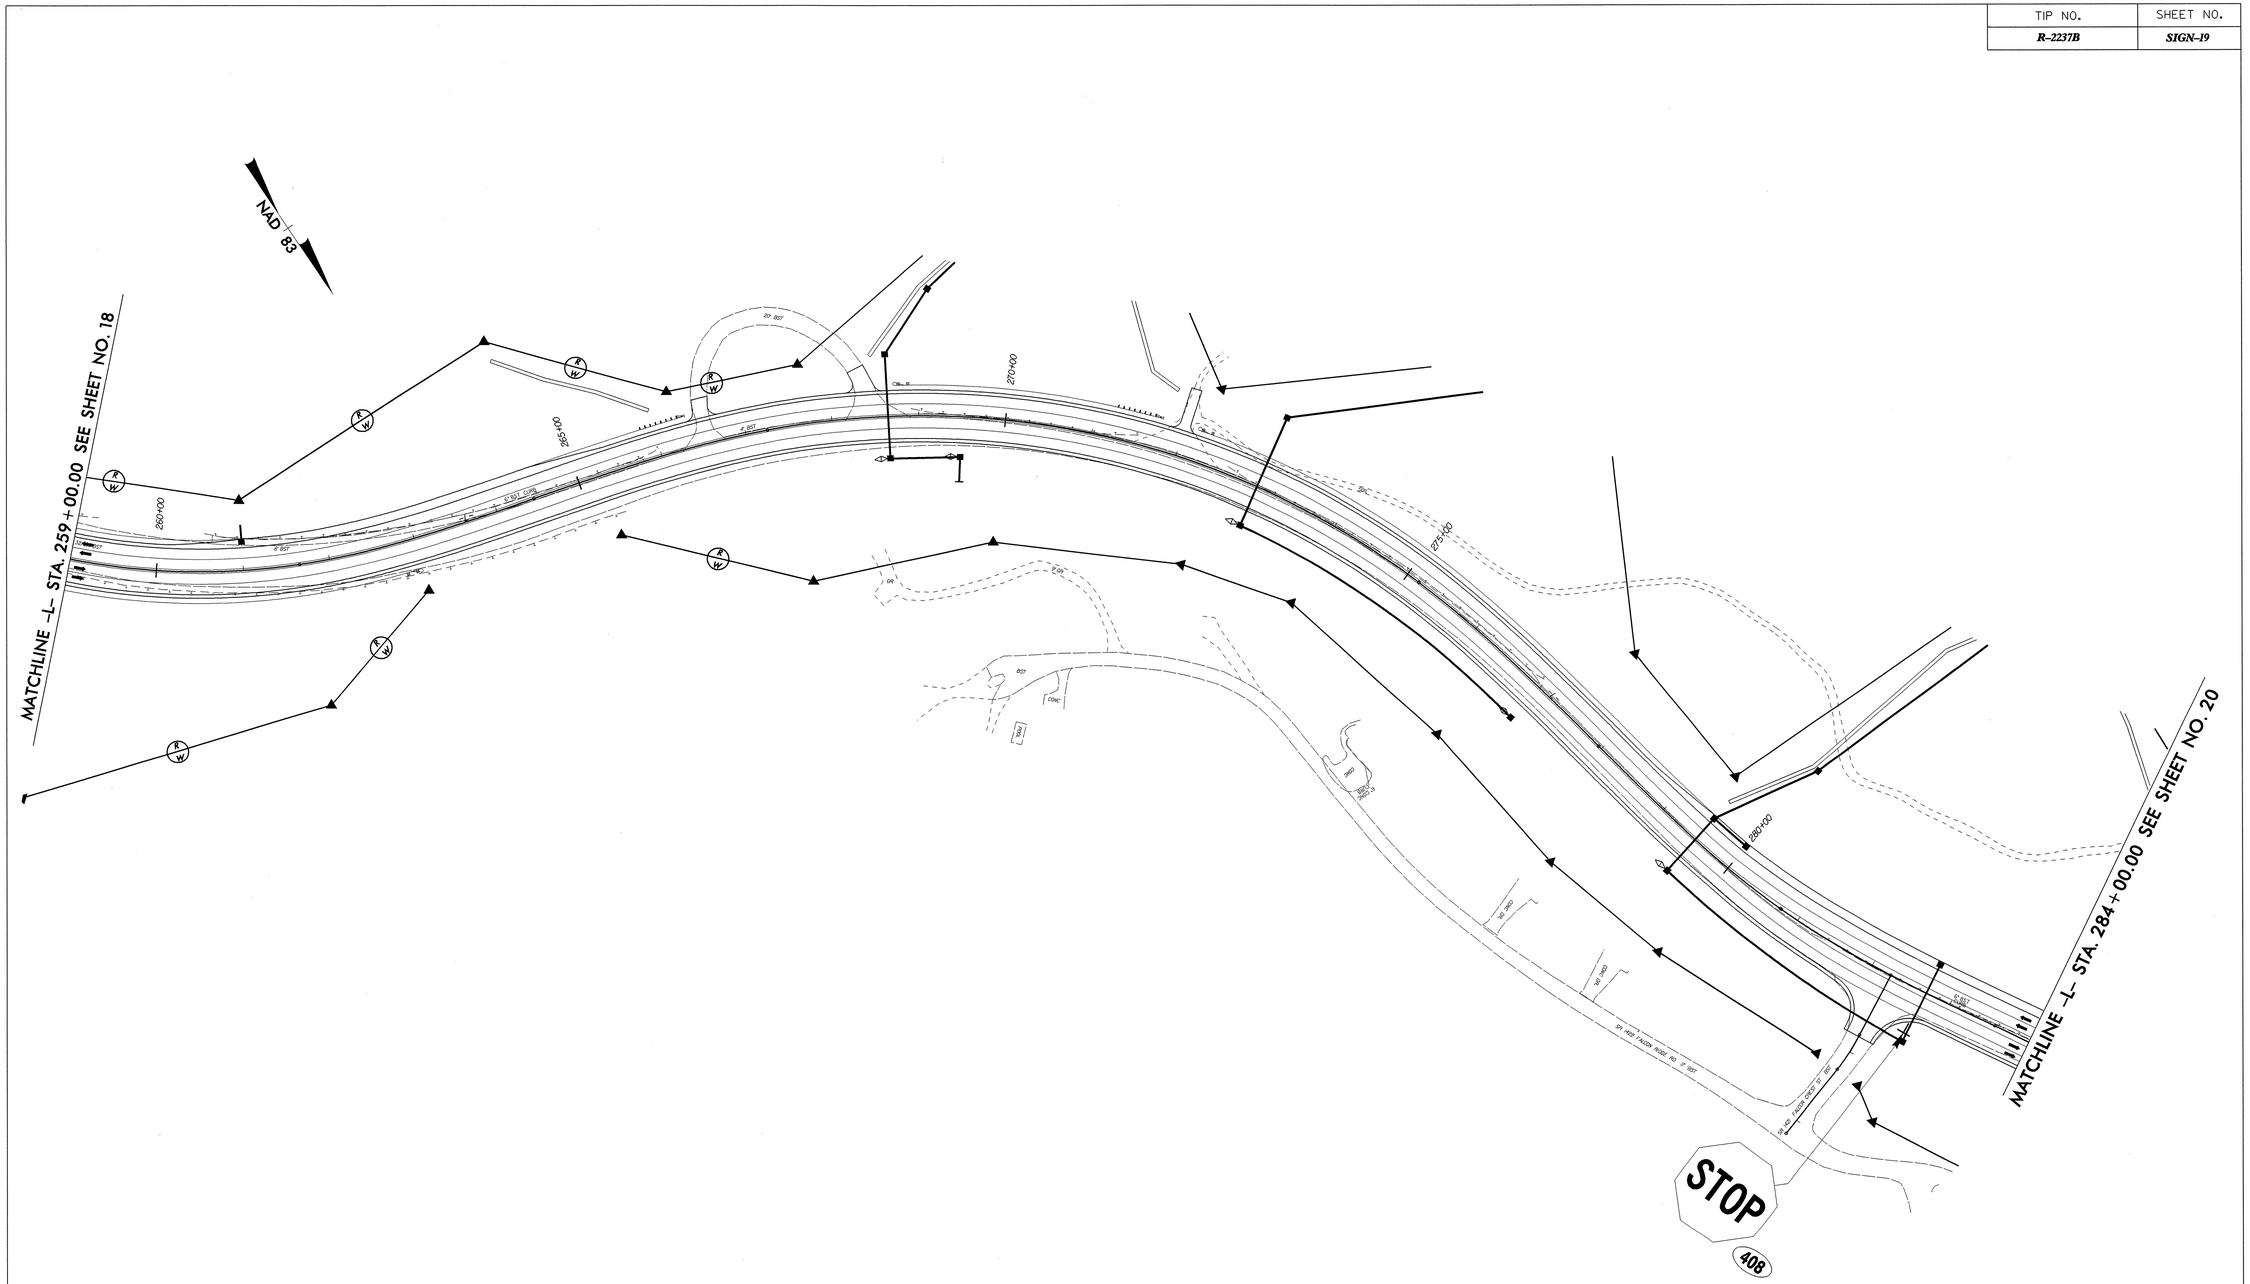

SEAL

EXISTING AND/OR PROPOSED SIGNS
STA 259+00 TO 284+00
MAINLINE ROUTE DESCRIPTION

SCALE	NONE
DATE	07-01-04
DESIGN BY	K. FOWLER
REVIEWED BY	J. MARTINEZ
APPROVED BY	A. ALQUDWAH

TRAFFIC ENGINEERING — *SIGNING SECTION*

REVISIONS	

TESN192250 Monday September 20 2004 s19.m