TIP NO.	SHEET NO.
R-2237B	*SIGN-9*

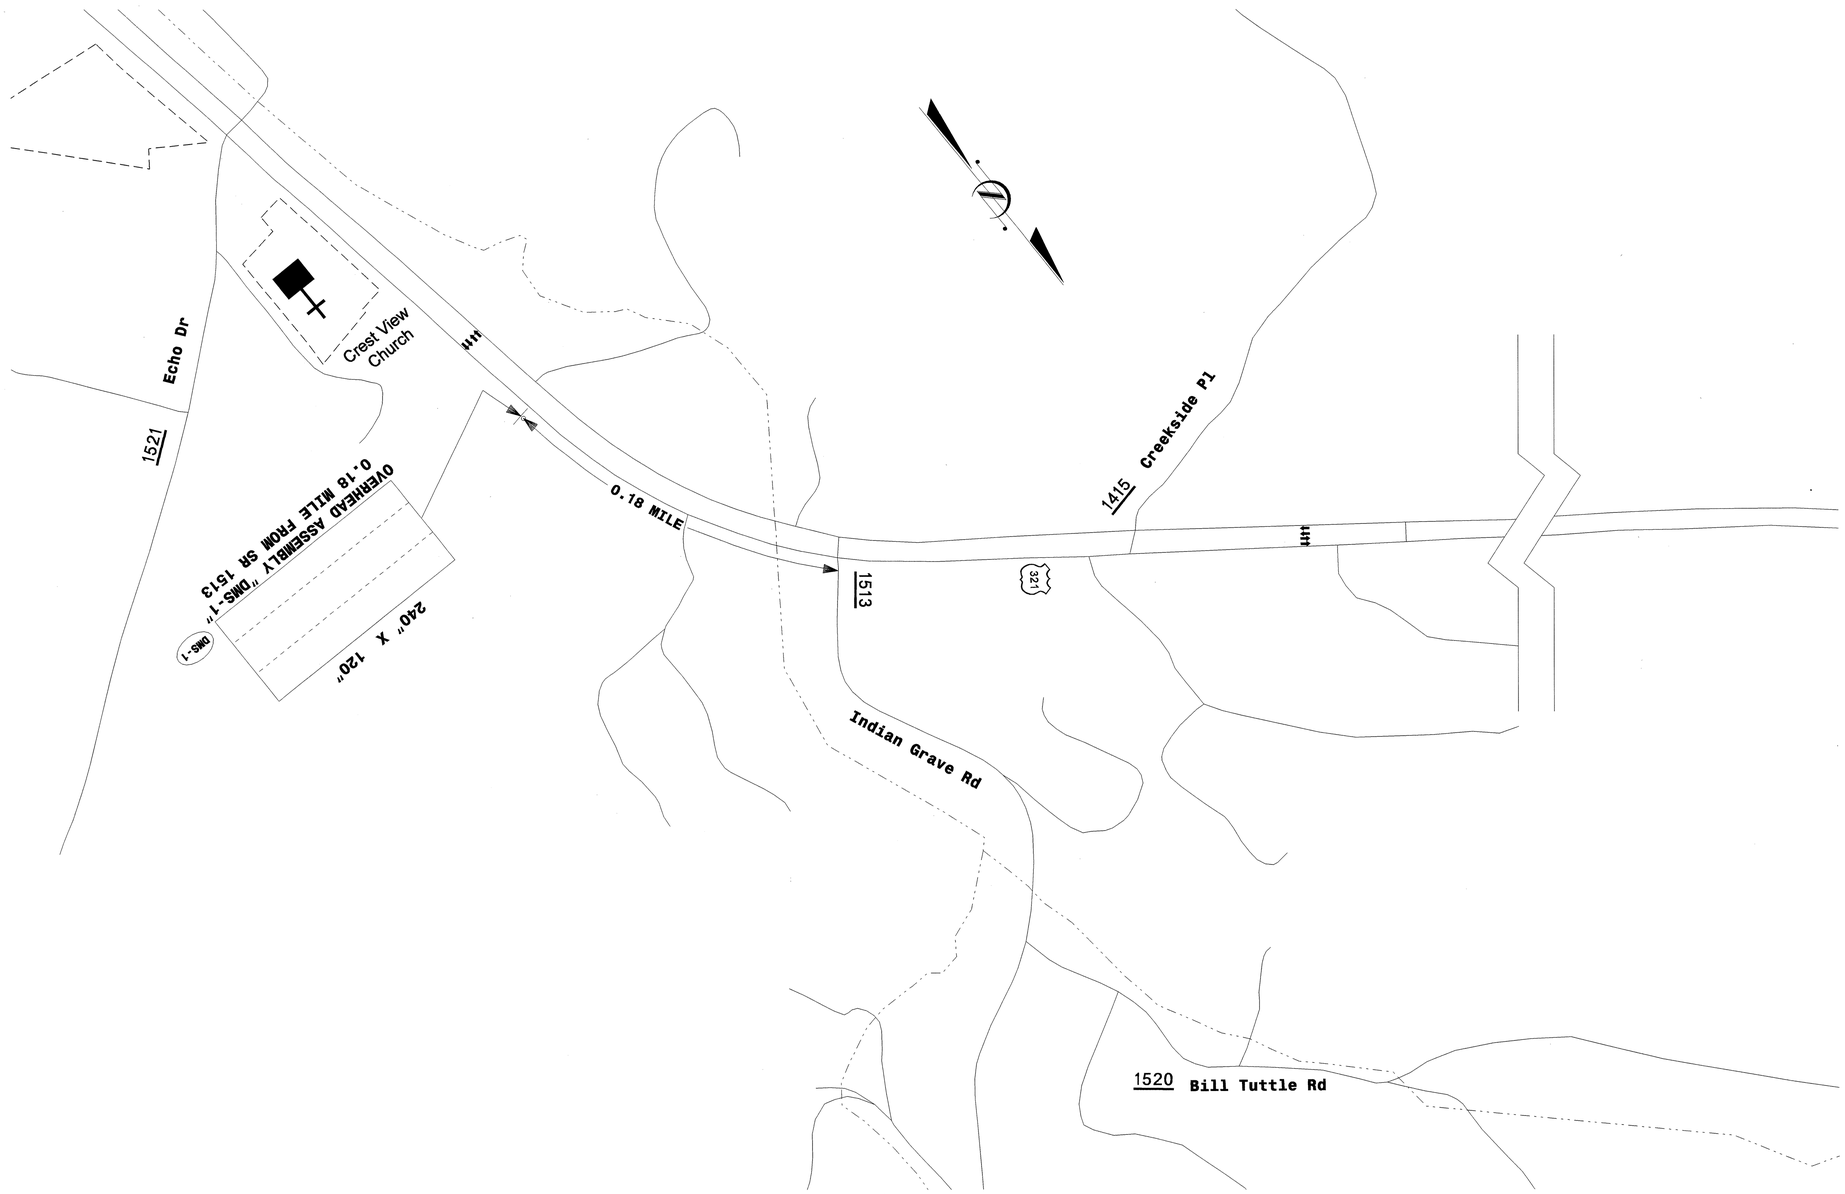

SEAL

9/28/04
NORTH CAROLINA PROFESSIONAL SEAL 028387 ENGINEER AYMAN A. ALQUDWAH

DMS-1 LOCATION
SOUTH OF MAINLINE ROUTE
CALDWELL COUNTY

SCALE	NONE
DATE	09-16-04
DESIGN BY	J. MARTINEZ
REVIEWED BY	
APPROVED BY	A. ALQUDWAH

TRAFFIC ENGINEERING — *SIGNING SECTION*

REVISIONS

TESN192250 Wednesday September 22 2004 s09,23.m