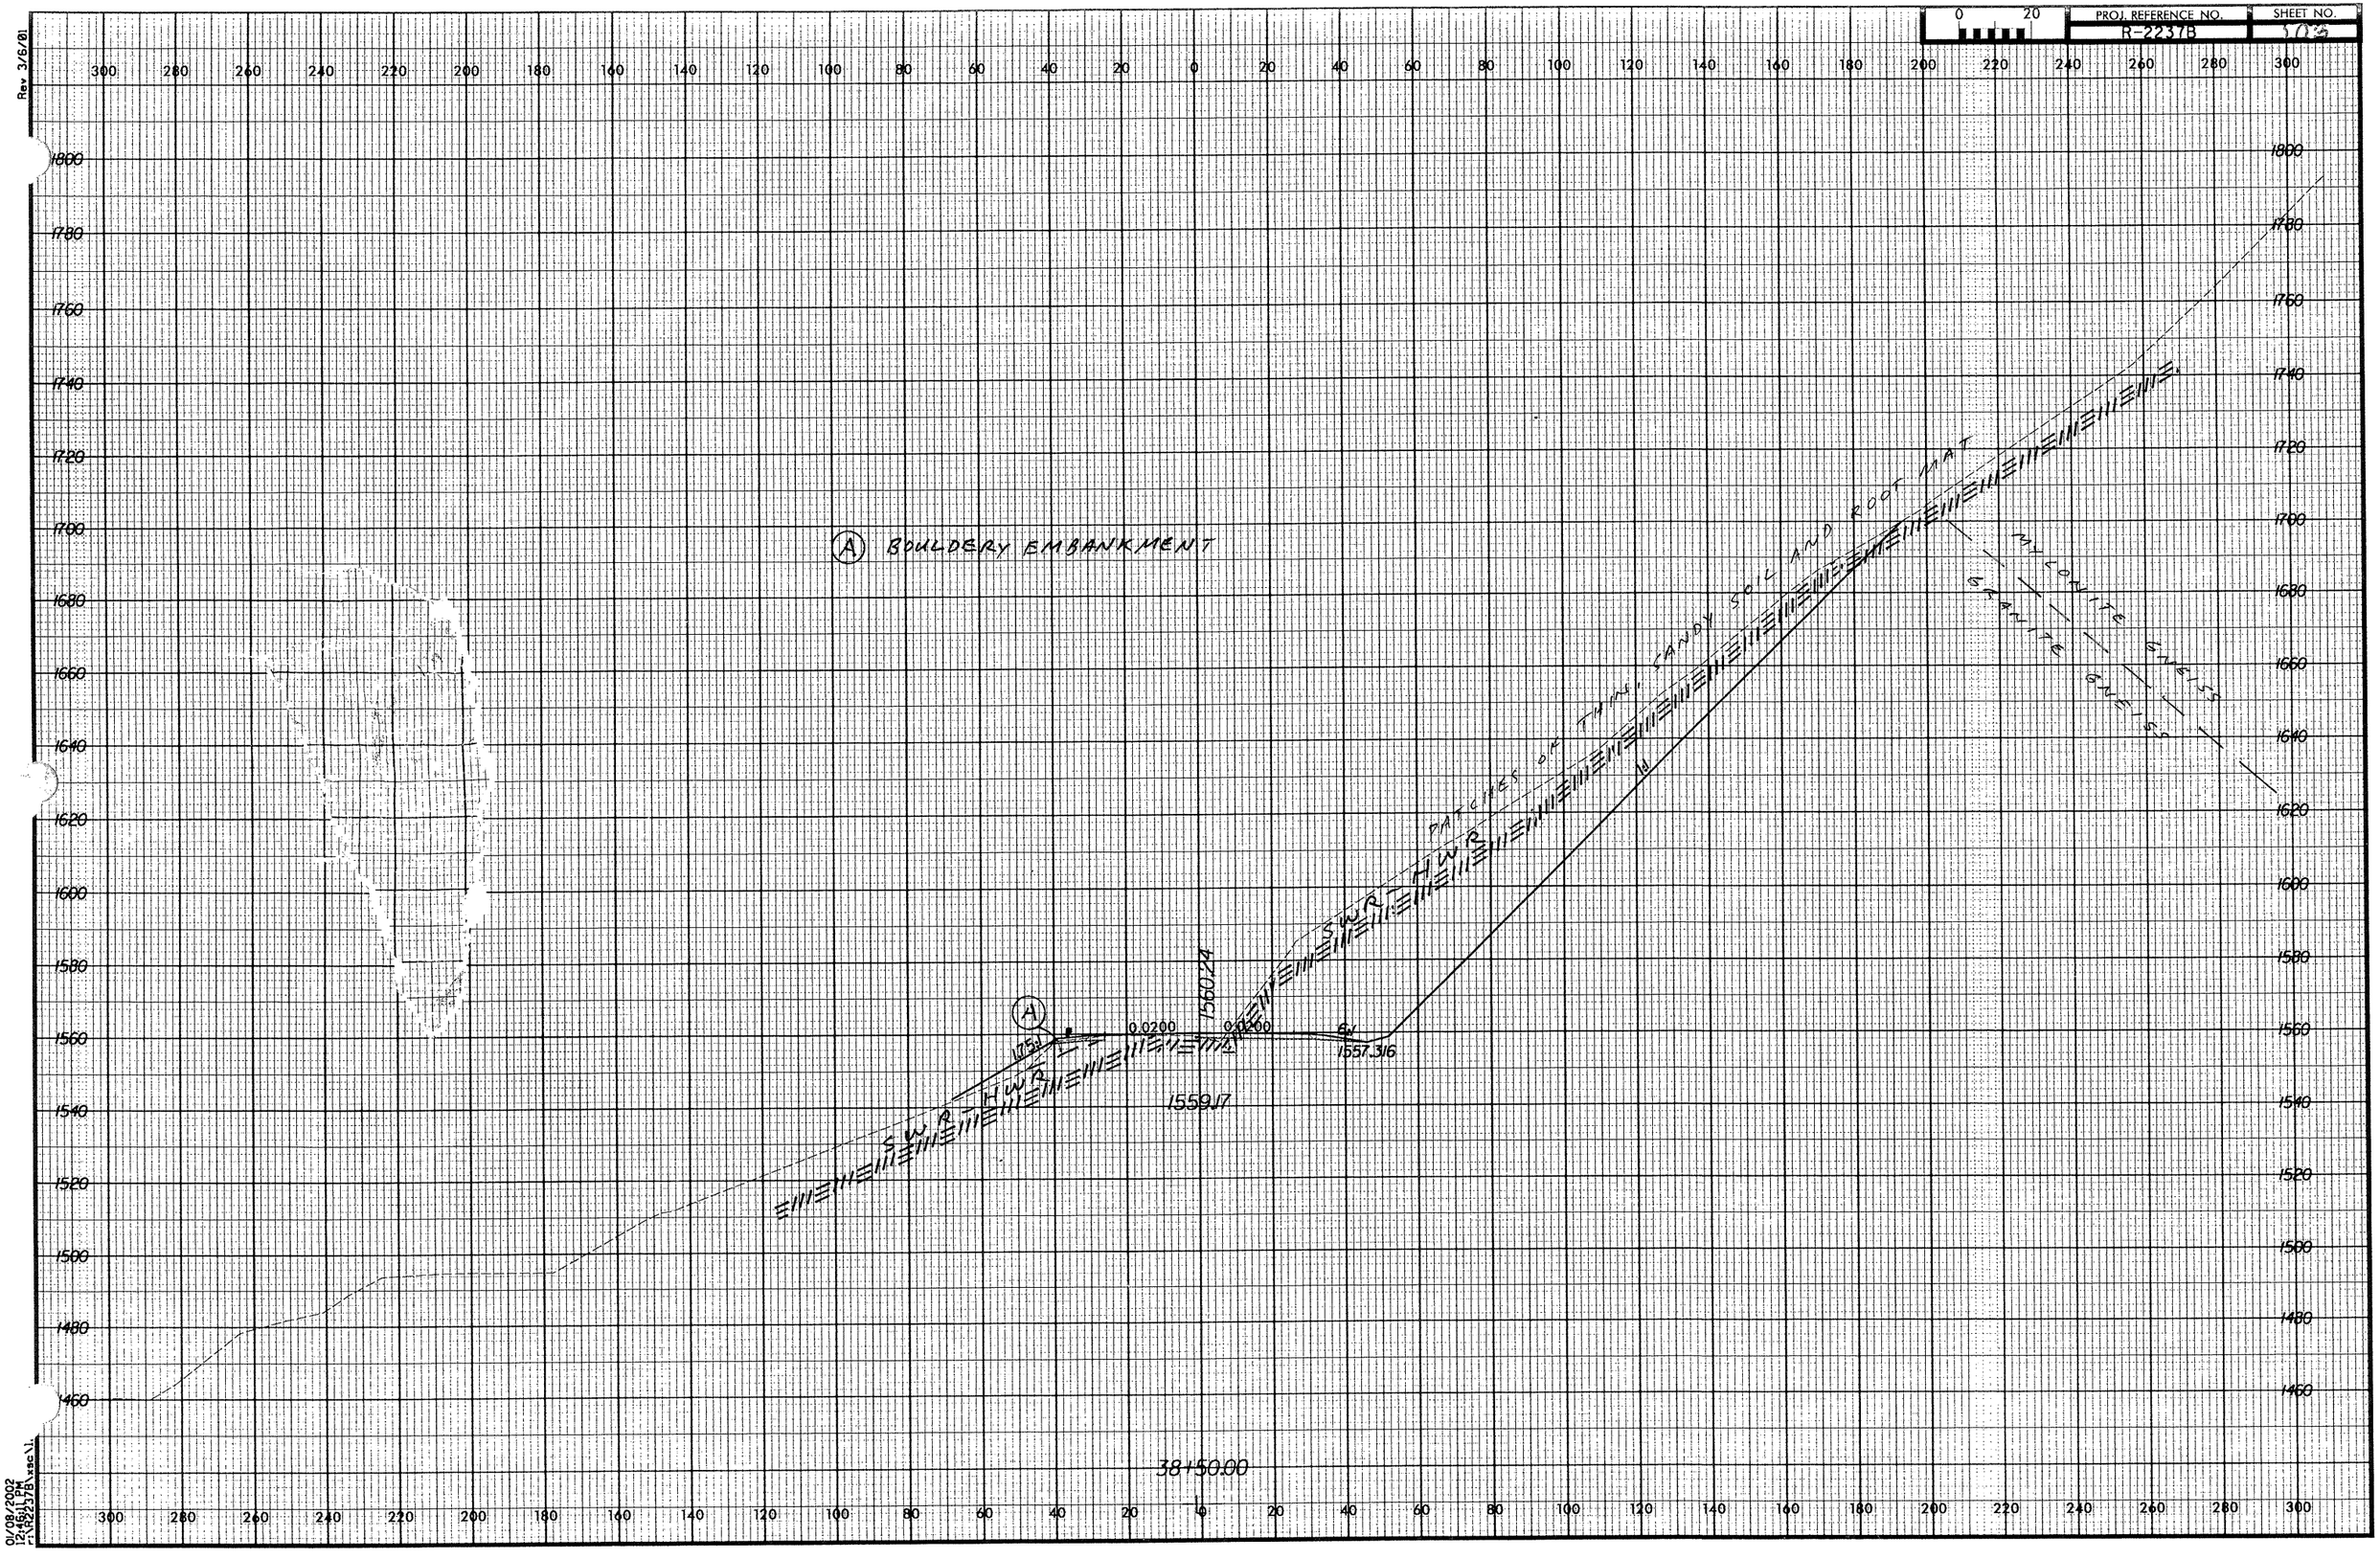

PROJ. REFERENCE NO.
R-2237B
SHEET NO.
Rev 3/6/01
(A) BOULDERY EMBANKMENT
PATCHES OF THIN, SANDY SOIL AND ROOT MAT
MYLONITE GNEISS
GRANITE GNEISS
SWR - HWR
1560.24
1559.17
1557.316
0.0200
38+50.00
01/08/2002
12:46:11 PM